PROJECT REFERENCE NO.	SHEET NO.
W-5519	EC-49/CONST-25
R/W SHEET NO.	25

moffatt & nichol
1616 EAST MILLBROOK ROAD, SUITE 160
RALEIGH, NORTH CAROLINA 27609
(919) 781-4626 VOICE (919) 781-4869 FAX

NOTE:
SILT FENCE AND COIR FIBER WATTLE BREAKS SHALL BE INSTALLED AS DIRECTED BY ENGINEER.

-L-
PI Sta 383+47.40
△ = 37° 37' 55.3" (RT)
D = 3° 49' 11.0"
L = 985.20'
T = 511.11'
R = 1,500.00'

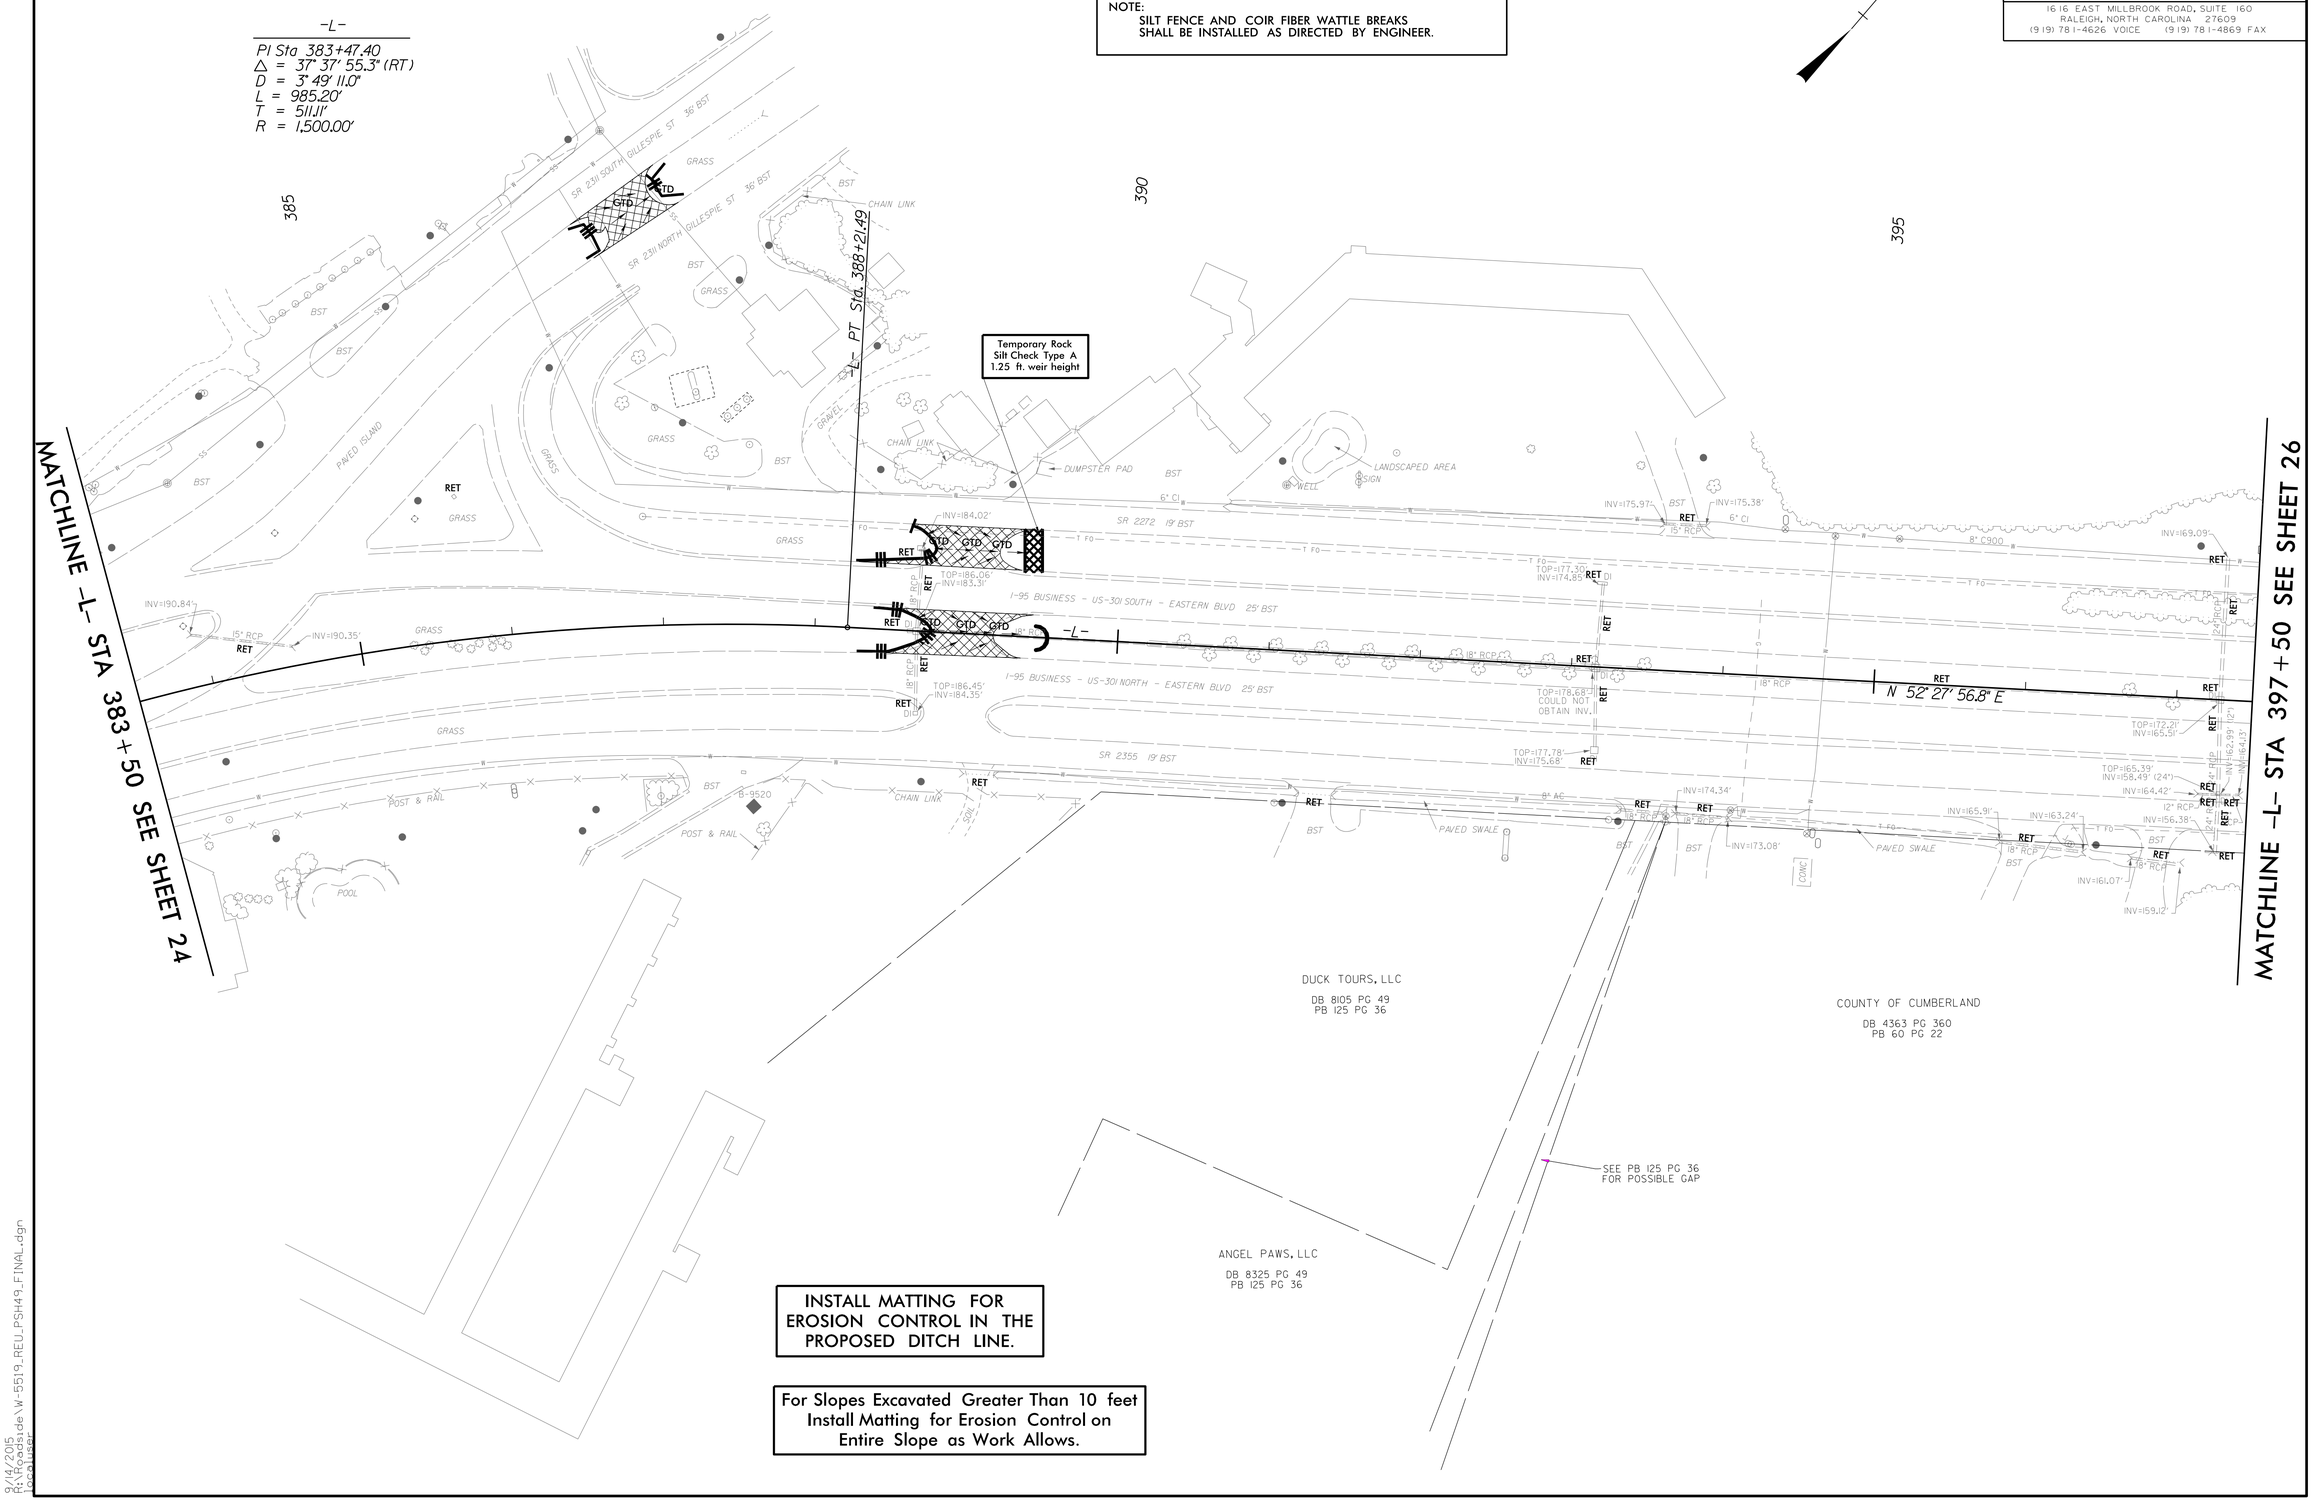

INSTALL MATTING FOR EROSION CONTROL IN THE PROPOSED DITCH LINE.

For Slopes Excavated Greater Than 10 feet Install Matting for Erosion Control on Entire Slope as Work Allows.

8/17/99

9/14/2015
R:\Projects\de\w-5519_REU_PSH49_FINAL.dgn
[pcopeland]