PAVEMENT SCHEDULE

C1	PROP. APPROX. 1½" ASPHALT CONCRETE SURFACE COURSE, TYPE SF9.5A, AT AN AVERAGE RATE OF 165 LBS. PER SQ. YD.
U	EXISTING PAVEMENT.
T	EARTH MATERIAL.

NOTES:

*ALL PAVED S.R. ROADS TO BE RESURFACED TO THE ENDS OF THE RADII., OR AS DIRECTED BY THE ENGINEER.

MAPS 3-4

*LEVELING COURSE (S4.75A) SHALL BE APPLIED AT A RATE OF 75 LBS PER SQ. YD. ACROSS ENTIRE MAP.

MAP 5

*LEVELING COURSE (S4.75A) SHALL BE APPLIED AT A RATE OF 75 LBS PER SQ. YD. ACROSS ENTIRE WIDTH OF ROADWAY AT FOLLOWING STATIONS:

*20+00 - 47+00

*240+00 - 293+00

*356+00 - 380+00

*498+00 - 550+00

*STATIONS MAY VARY SLIGHTLY AT THE DISCRETION OF THE ENGINEER.

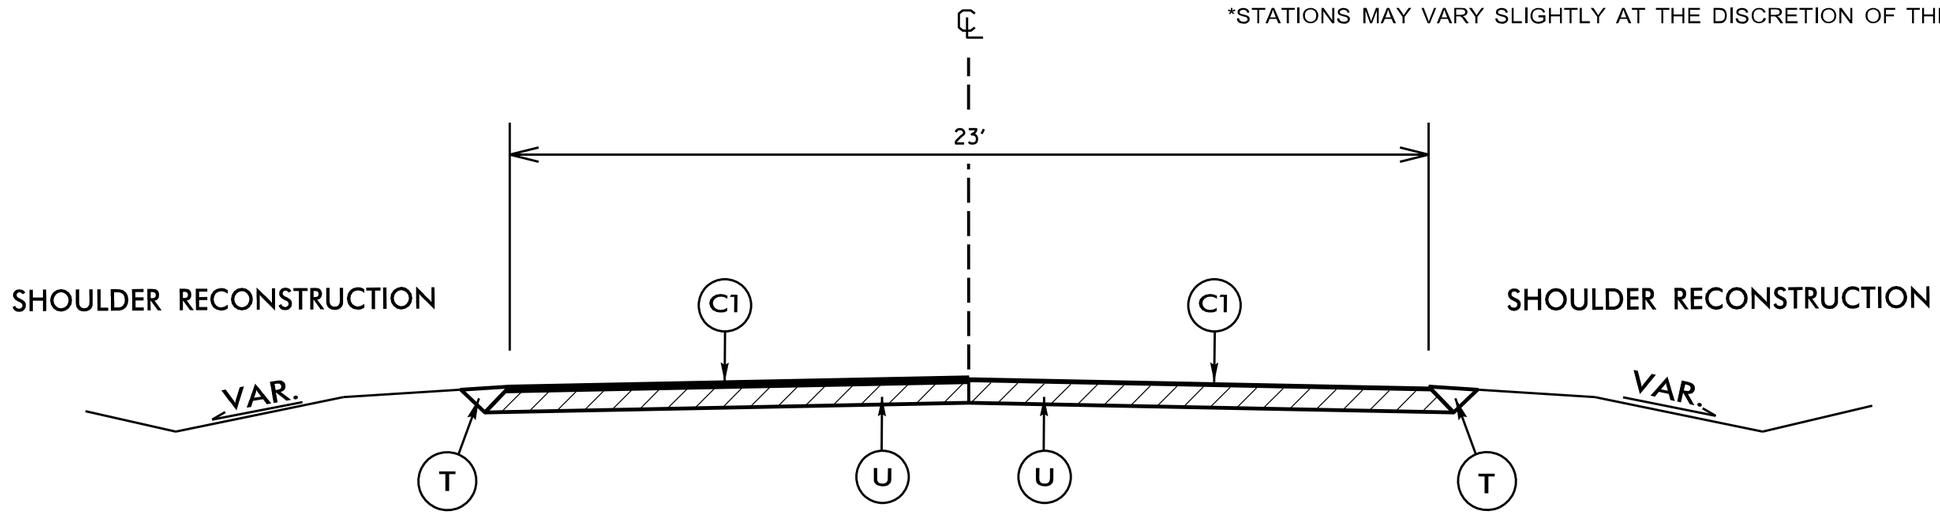

TYPICAL SECTION NO. 3

USE WITH MAPS 3-5

NTS