TIP NO.	SHEET NO.
B-4159	PMP-4

APPROVED: DocuSigned by: Ron King 13E7AF7B9AA4448...

DATE: 2/25/2015

SEAL

NORTH CAROLINA PROFESSIONAL SEAL 022959 ENGINEER RONALD W. KING

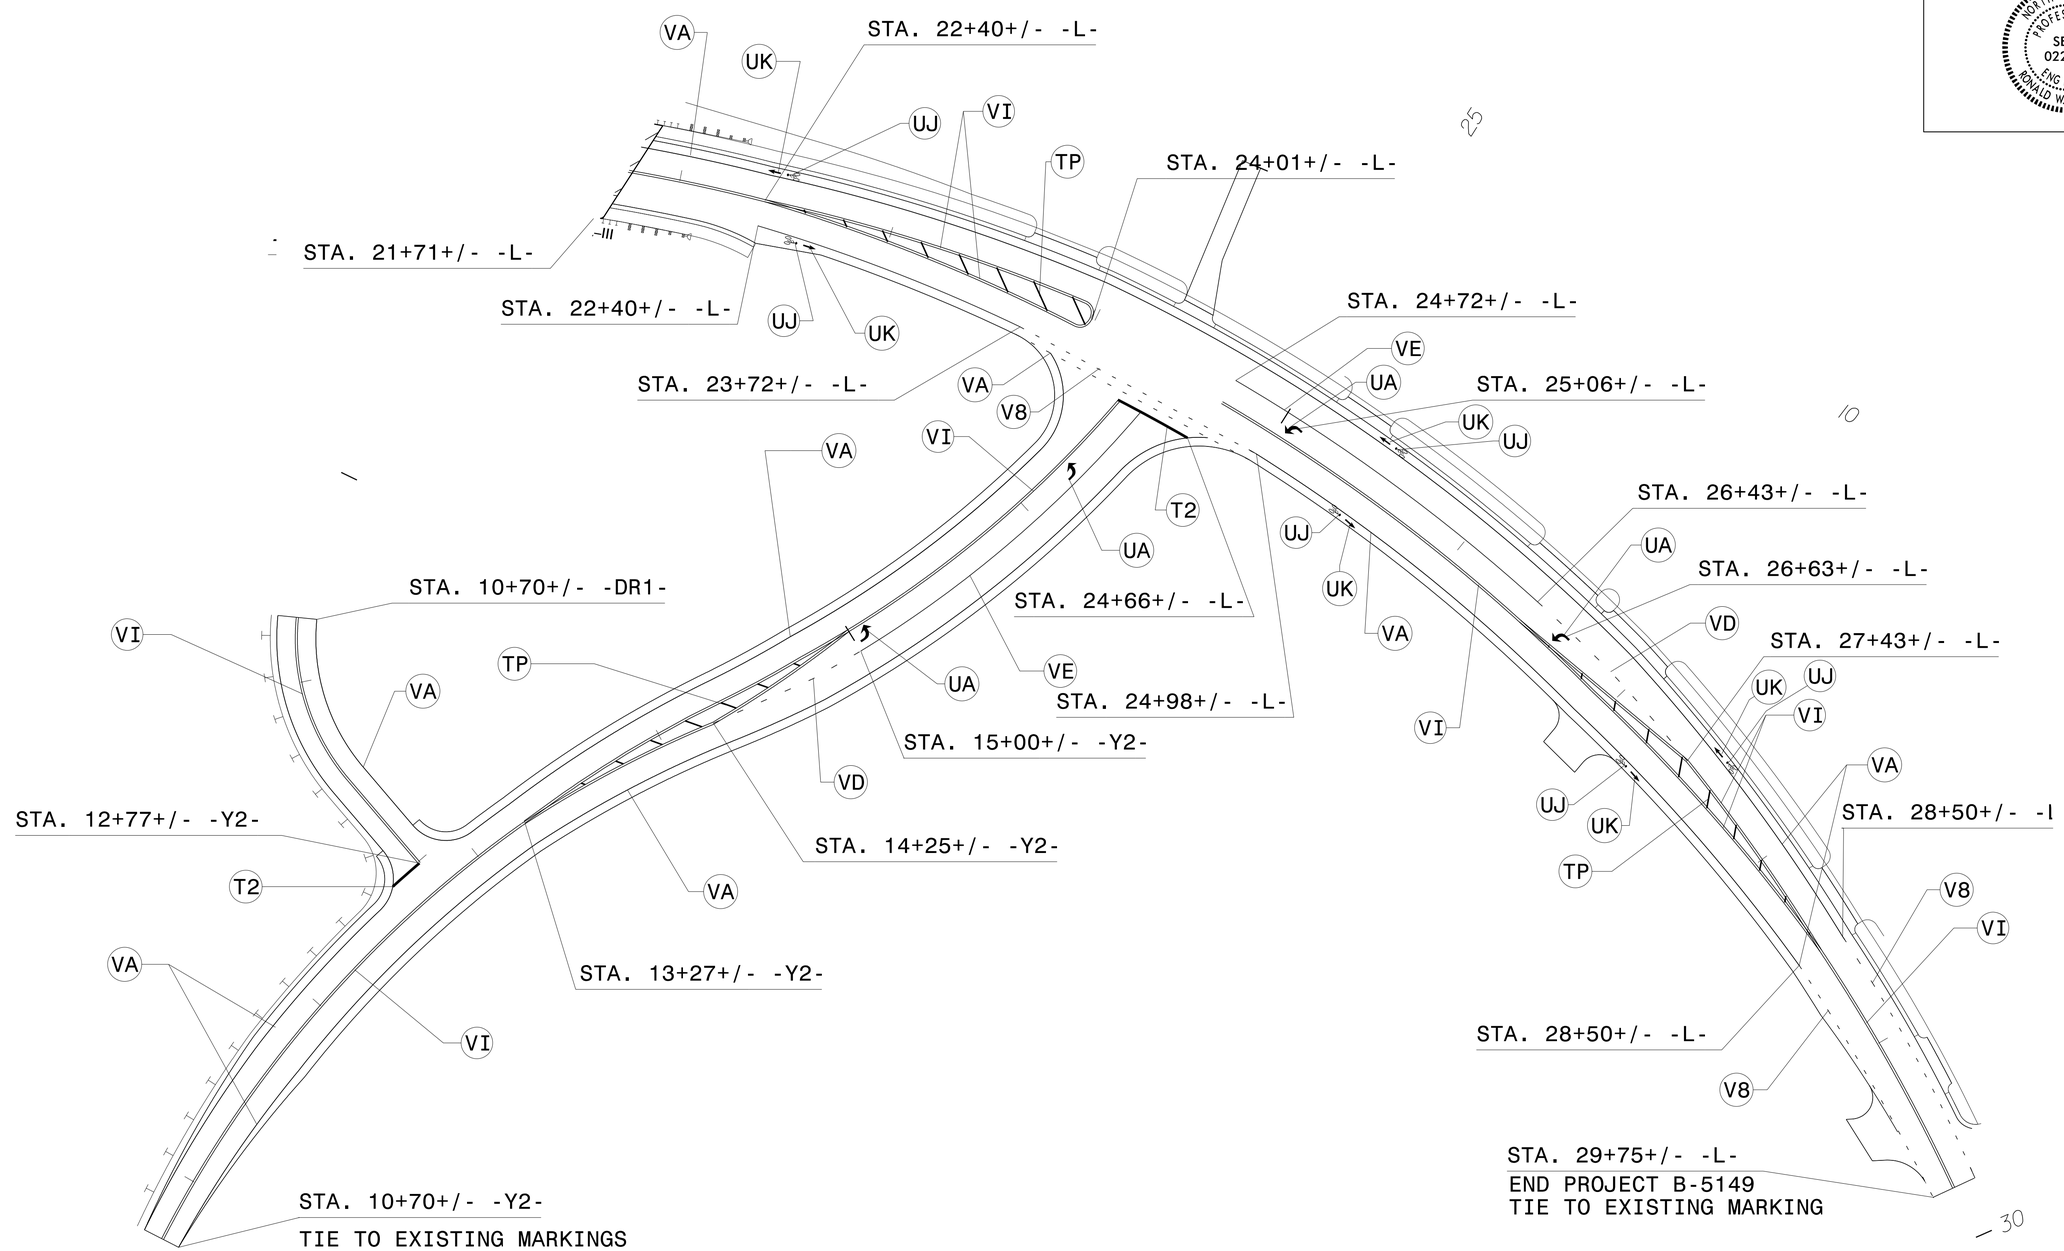

PAVEMENT MARKING DETAIL

2/25/2015
P:\TIPProjects-B\B4159\Traffic\Signing\CADD\Signing Layout Plans\B-4159_PMP_sheets.dgn
User:jmnavarrete