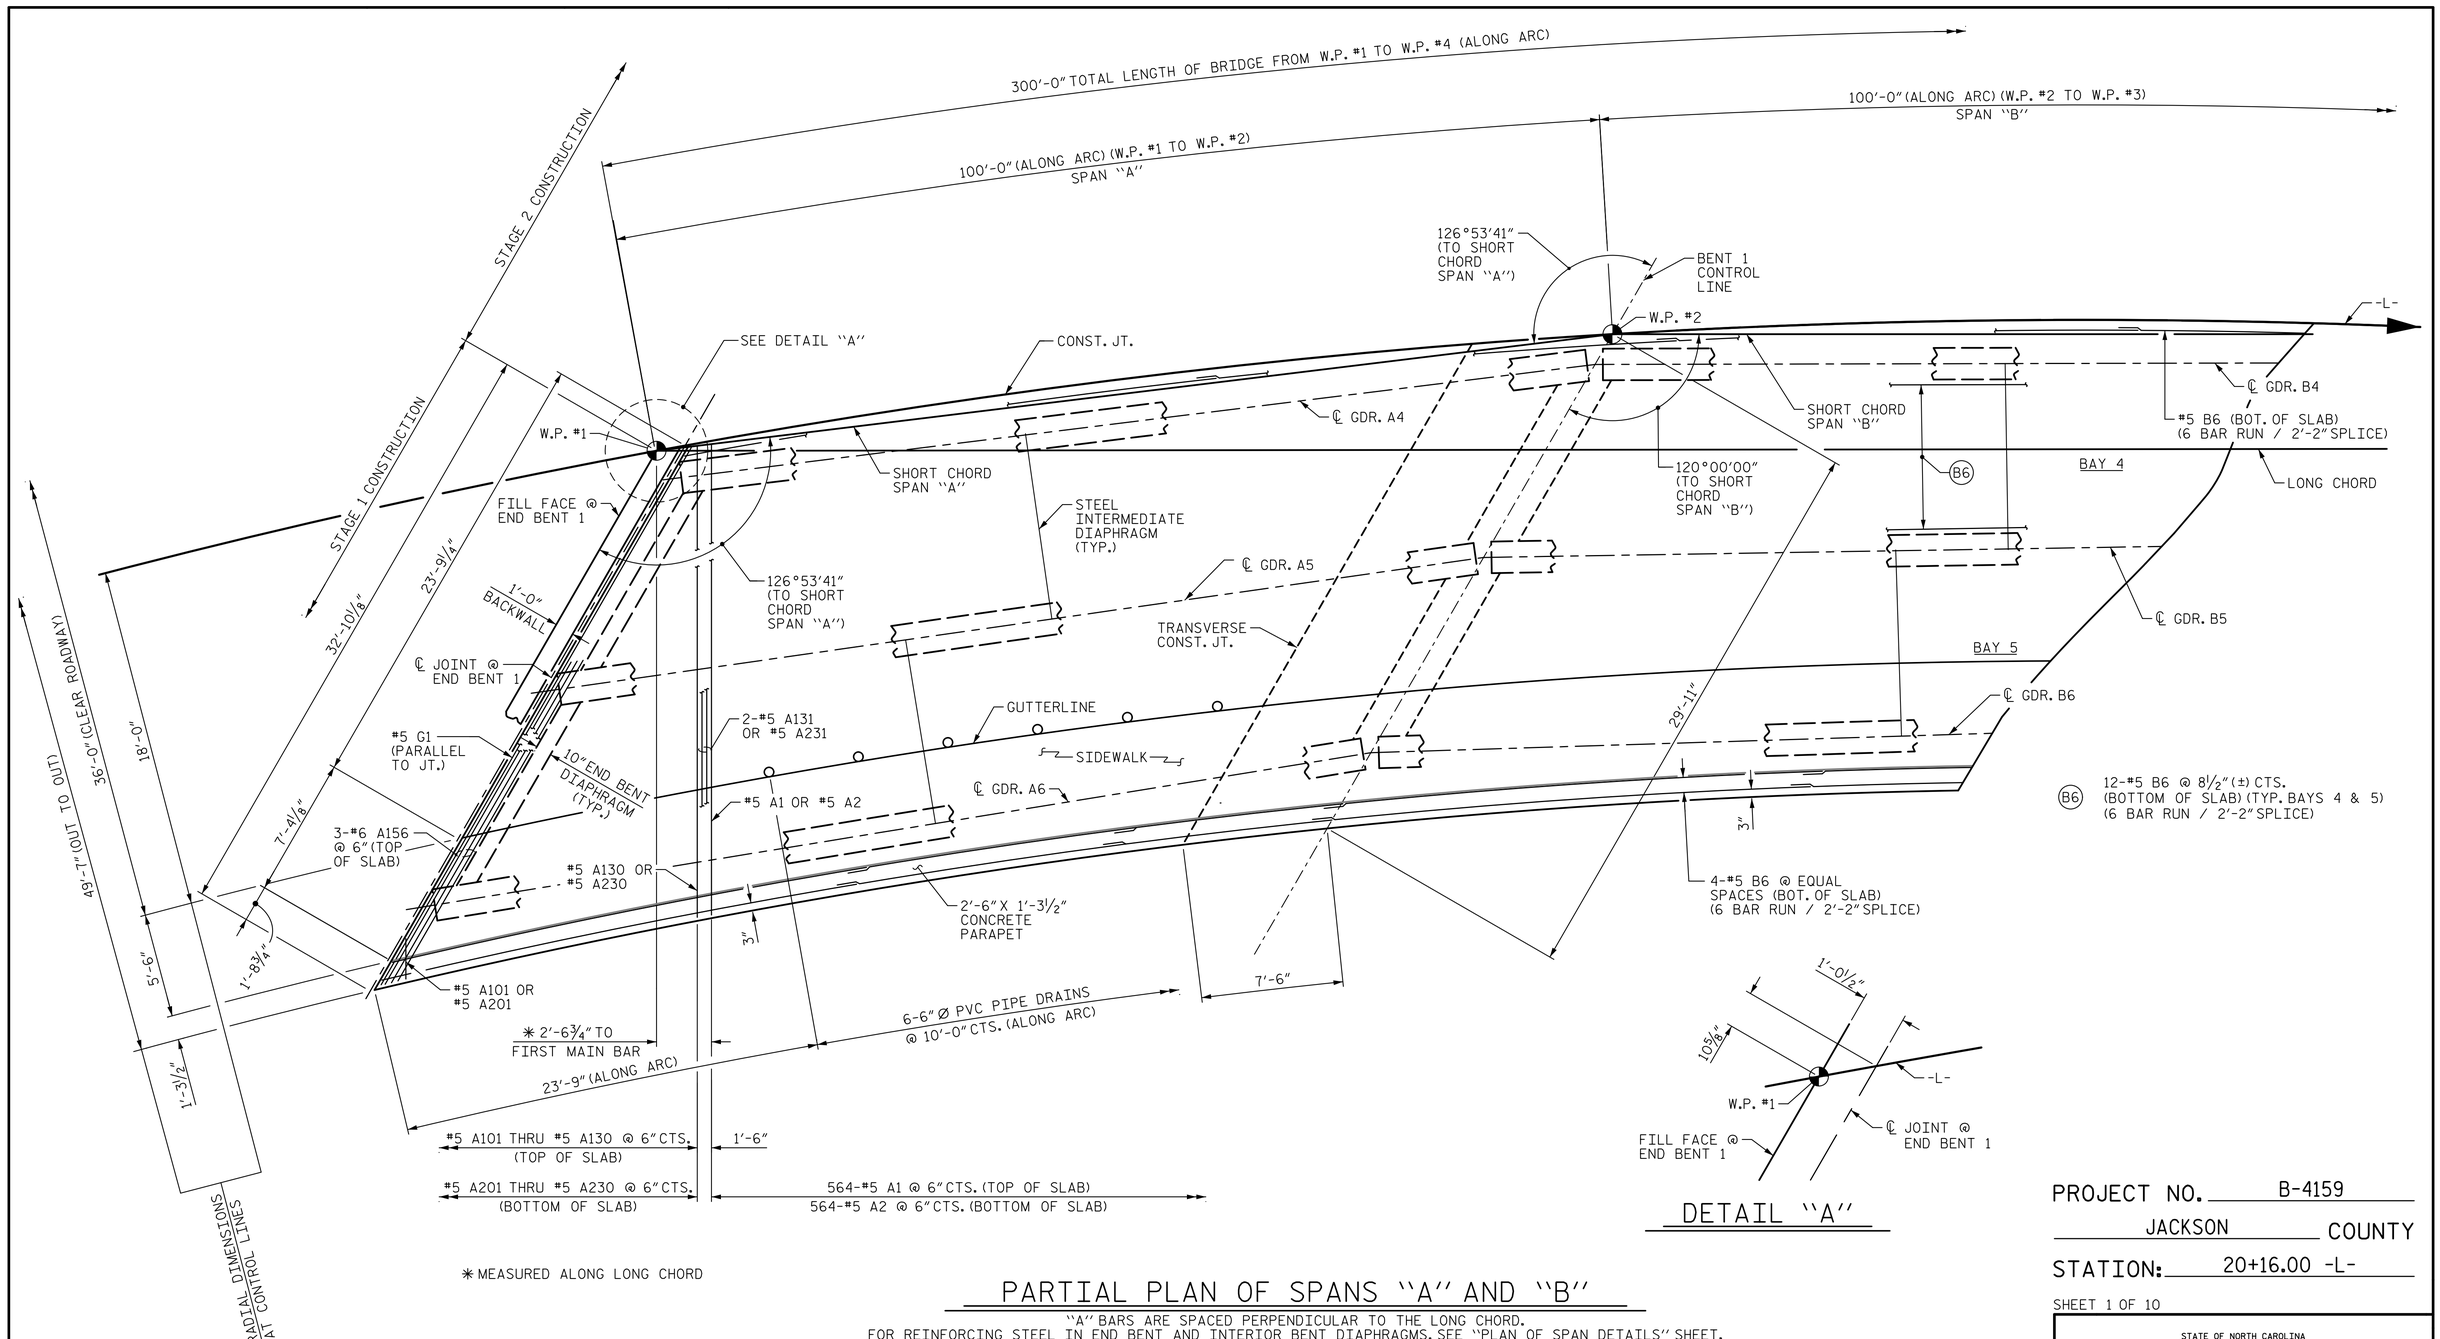

DETAIL "A"

✳ MEASURED ALONG LONG CHORD

PARTIAL PLAN OF SPANS "A" AND "B"

"A" BARS ARE SPACED PERPENDICULAR TO THE LONG CHORD.
FOR REINFORCING STEEL IN END BENT AND INTERIOR BENT DIAPHRAGMS, SEE "PLAN OF SPAN DETAILS" SHEET.
FOR LONGITITUDINAL BARS IN TOP OF SLAB, SEE "B" BAR LAYOUT SHEET.
FORM LINER ON PARAPET NOT SHOWN FOR CLARITY.
STEEL INTERMEDIATE DIAPHRAGMS IN CLOSURE POUR BAY NOT SHOWN FOR CLARITY.

PROJECT NO. B-4159

JACKSON COUNTY

STATION: 20+16.00 -L-

SHEET 1 OF 10

STATE OF NORTH CAROLINA
DEPARTMENT OF TRANSPORTATION
RALEIGH

SUPERSTRUCTURE

PARTIAL PLAN OF SPANS "A" AND "B"

STAGE 1

REVISIONS						SHEET NO.
NO.	BY:	DATE:	NO.	BY:	DATE:	S-11
1			3			TOTAL SHEETS
2			4			64

DRAWN BY : D. H. CARTER DATE : SEP 2015
CHECKED BY : K. M. MOBLEY DATE : SEP 2015
DESIGN ENGINEER OF RECORD: T. E. TALLMAN DATE : OCT 2015

ICA Engineering
5121 Kingdom Way, Suite 100 Raleigh, NC 27607
NC License No: F-0258

NORTH CAROLINA PROFESSIONAL SEAL 14408 ENGINEER THOMAS E. TALLMAN
Thomas E. Tallman
E9D789620EE24D5... 10/15/2015

10/14/2015
R:\Plans\Final\s11_b4159_sd_ps_ab_01.dgn
ICA Engineering