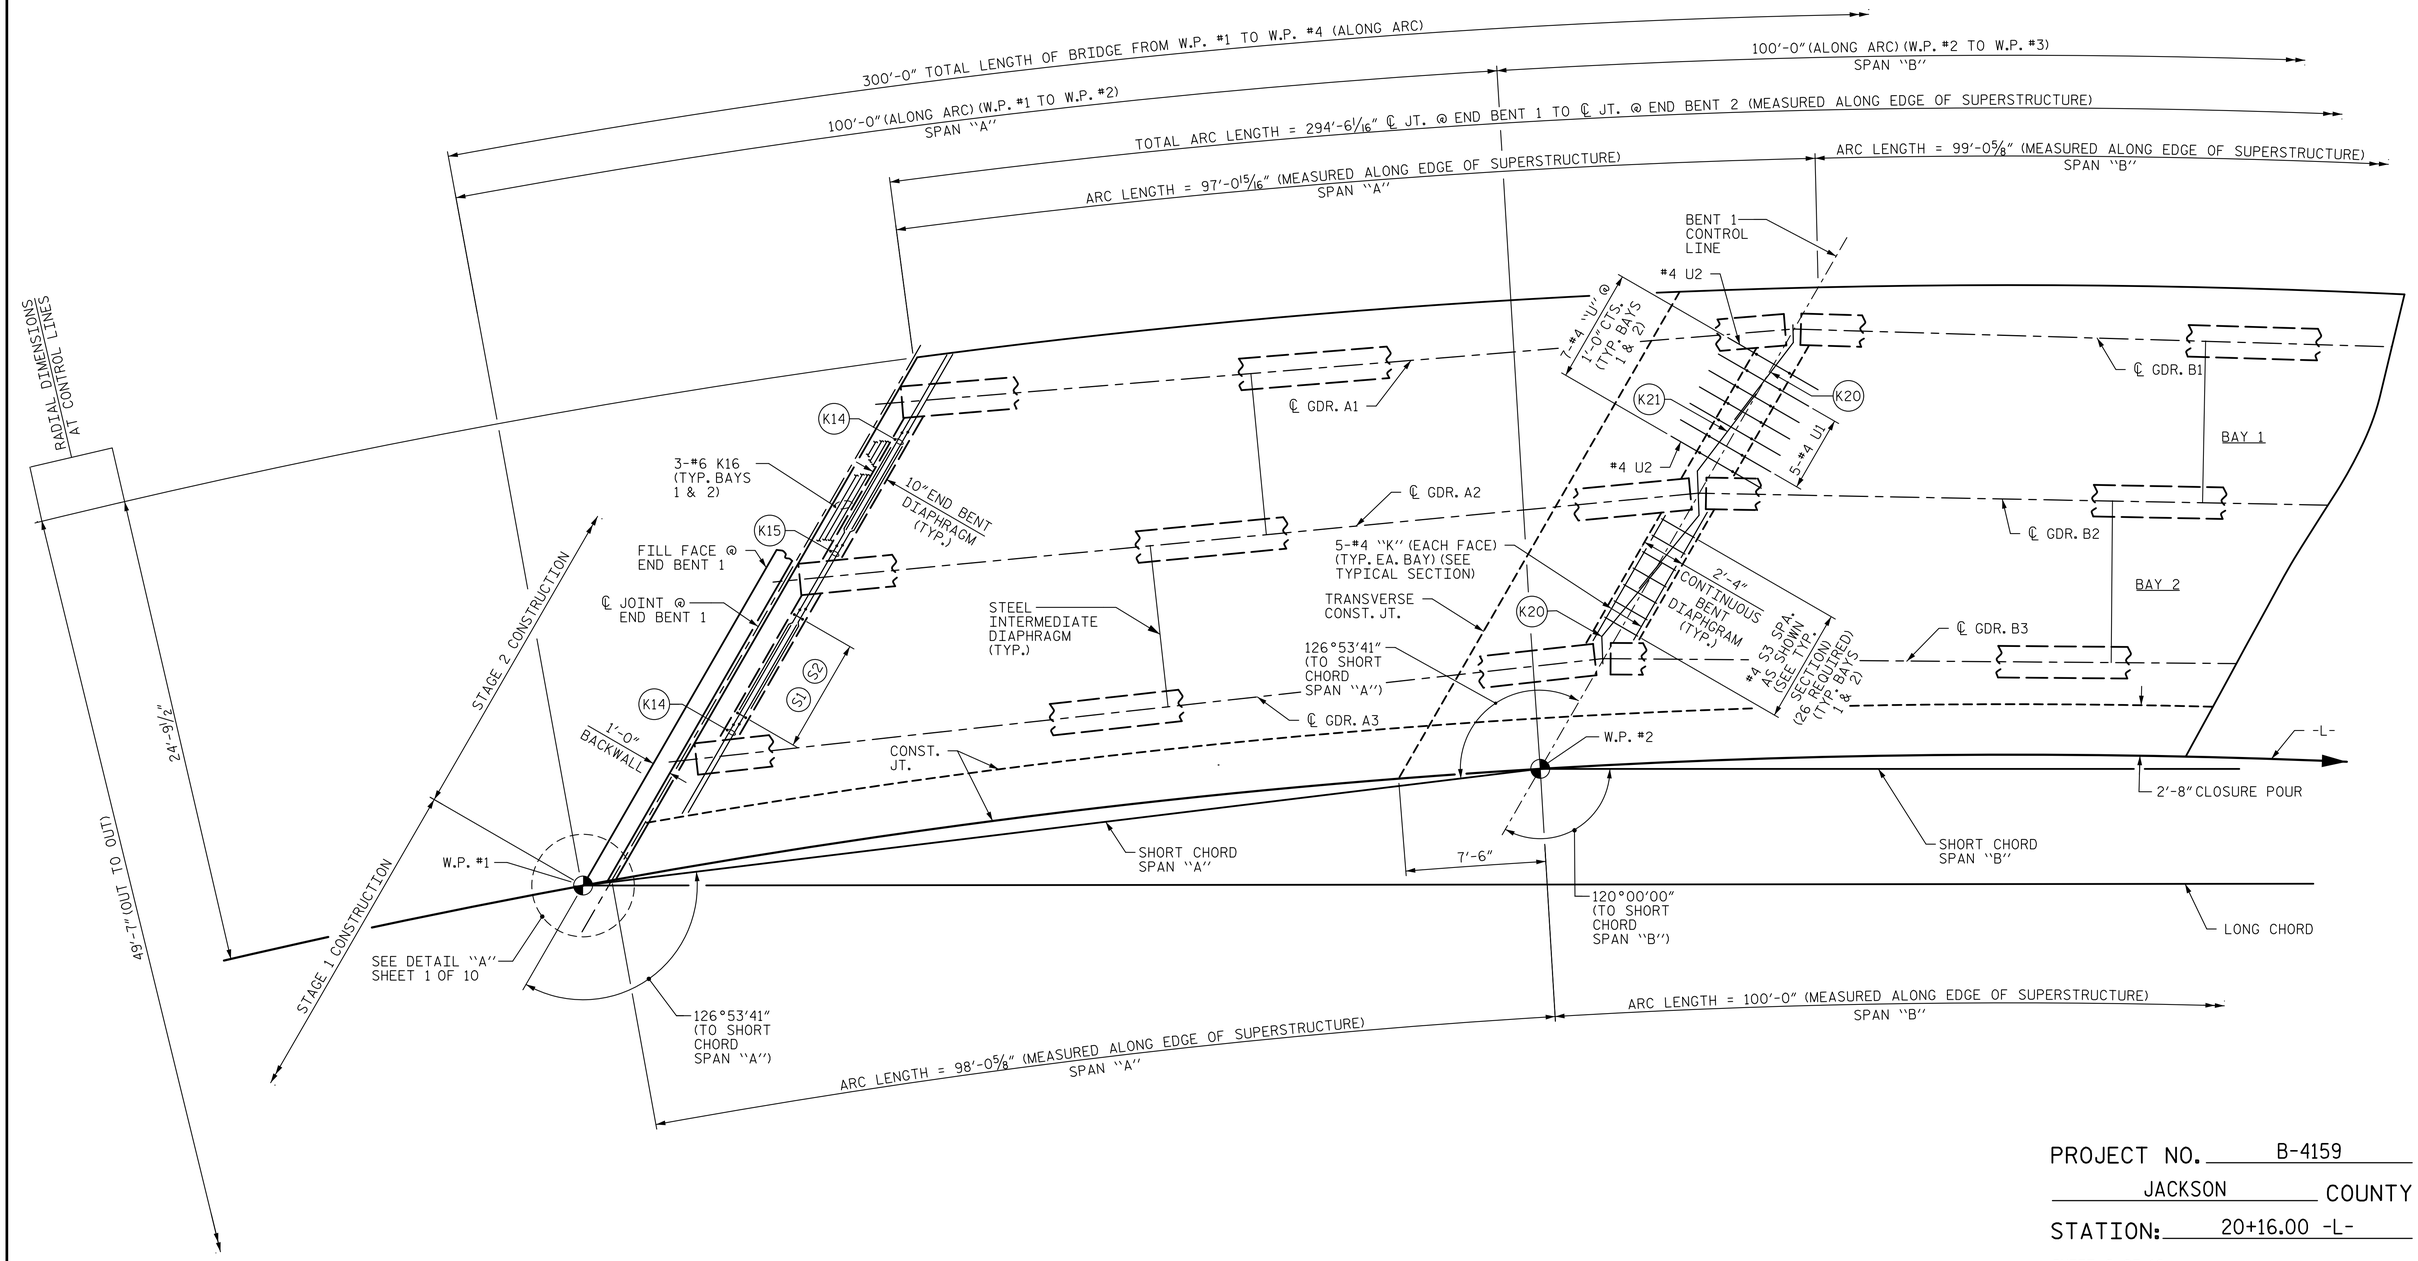

PLAN OF END BENT 1 AND BENT 1 DIAPHRAGMS

STEEL INTERMEDIATE DIAPHRAGMS IN CLOSURE POUR BAY NOT SHOWN FOR CLARITY.

(K14) 2-#8 K14 OVER GIRDERS A1 & A3

(K15) 2-#8 K15 OVER GIRDER A2

(K20) 5-#4 K20

(K21) 5-#4 K21

(S1) (S2) 8-#5 S1 & #4 S2 @ 1'-0" CTS. (TYP. BAYS 1 & 2)

PROJECT NO. B-4159

JACKSON COUNTY

STATION: 20+16.00 -L-

SHEET 6 OF 10

STATE OF NORTH CAROLINA
DEPARTMENT OF TRANSPORTATION
RALEIGH

SUPERSTRUCTURE

PLAN OF SPAN DETAILS
SPANS "A" AND "B"
STAGE 2

REVISIONS						SHEET NO.
NO.	BY:	DATE:	NO.	BY:	DATE:	S-16
1			3			TOTAL SHEETS
2			4			64

DRAWN BY : D. H. CARTER DATE : SEP 2015
CHECKED BY : K. M. MOBLEY DATE : SEP 2015
DESIGN ENGINEER OF RECORD: T. E. TALLMAN DATE : OCT 2015

ICA Engineering
5121 Kingdom Way, Suite 100 Raleigh, NC 27607
NC License No: F-0258

NORTH CAROLINA PROFESSIONAL SEAL 14408 ENGINEER THOMAS E. TALLMAN

Thomas E. Tallman 10/15/2015
E9B7896E20EE24D5

10/14/2015
R:\Plans\Final\s16_ b4159_sd_ps_ab_06.dgn
ICA Engineering