PROJECT REFERENCE NO.	SHEET NO.
B-3868	6

ROADWAY DESIGN ENGINEER
NORTH CAROLINA PROFESSIONAL SEAL 033296 ENGINEER Steven D. Kendall
DocuSigned by: Steven D. Kendall 8/19/2015

HYDRAULICS ENGINEER
NORTH CAROLINA PROFESSIONAL SEAL 039249 ENGINEER BRIAN M. RADAKOVIC
DocuSigned by: Brian M. Radakovic 8/19/2015

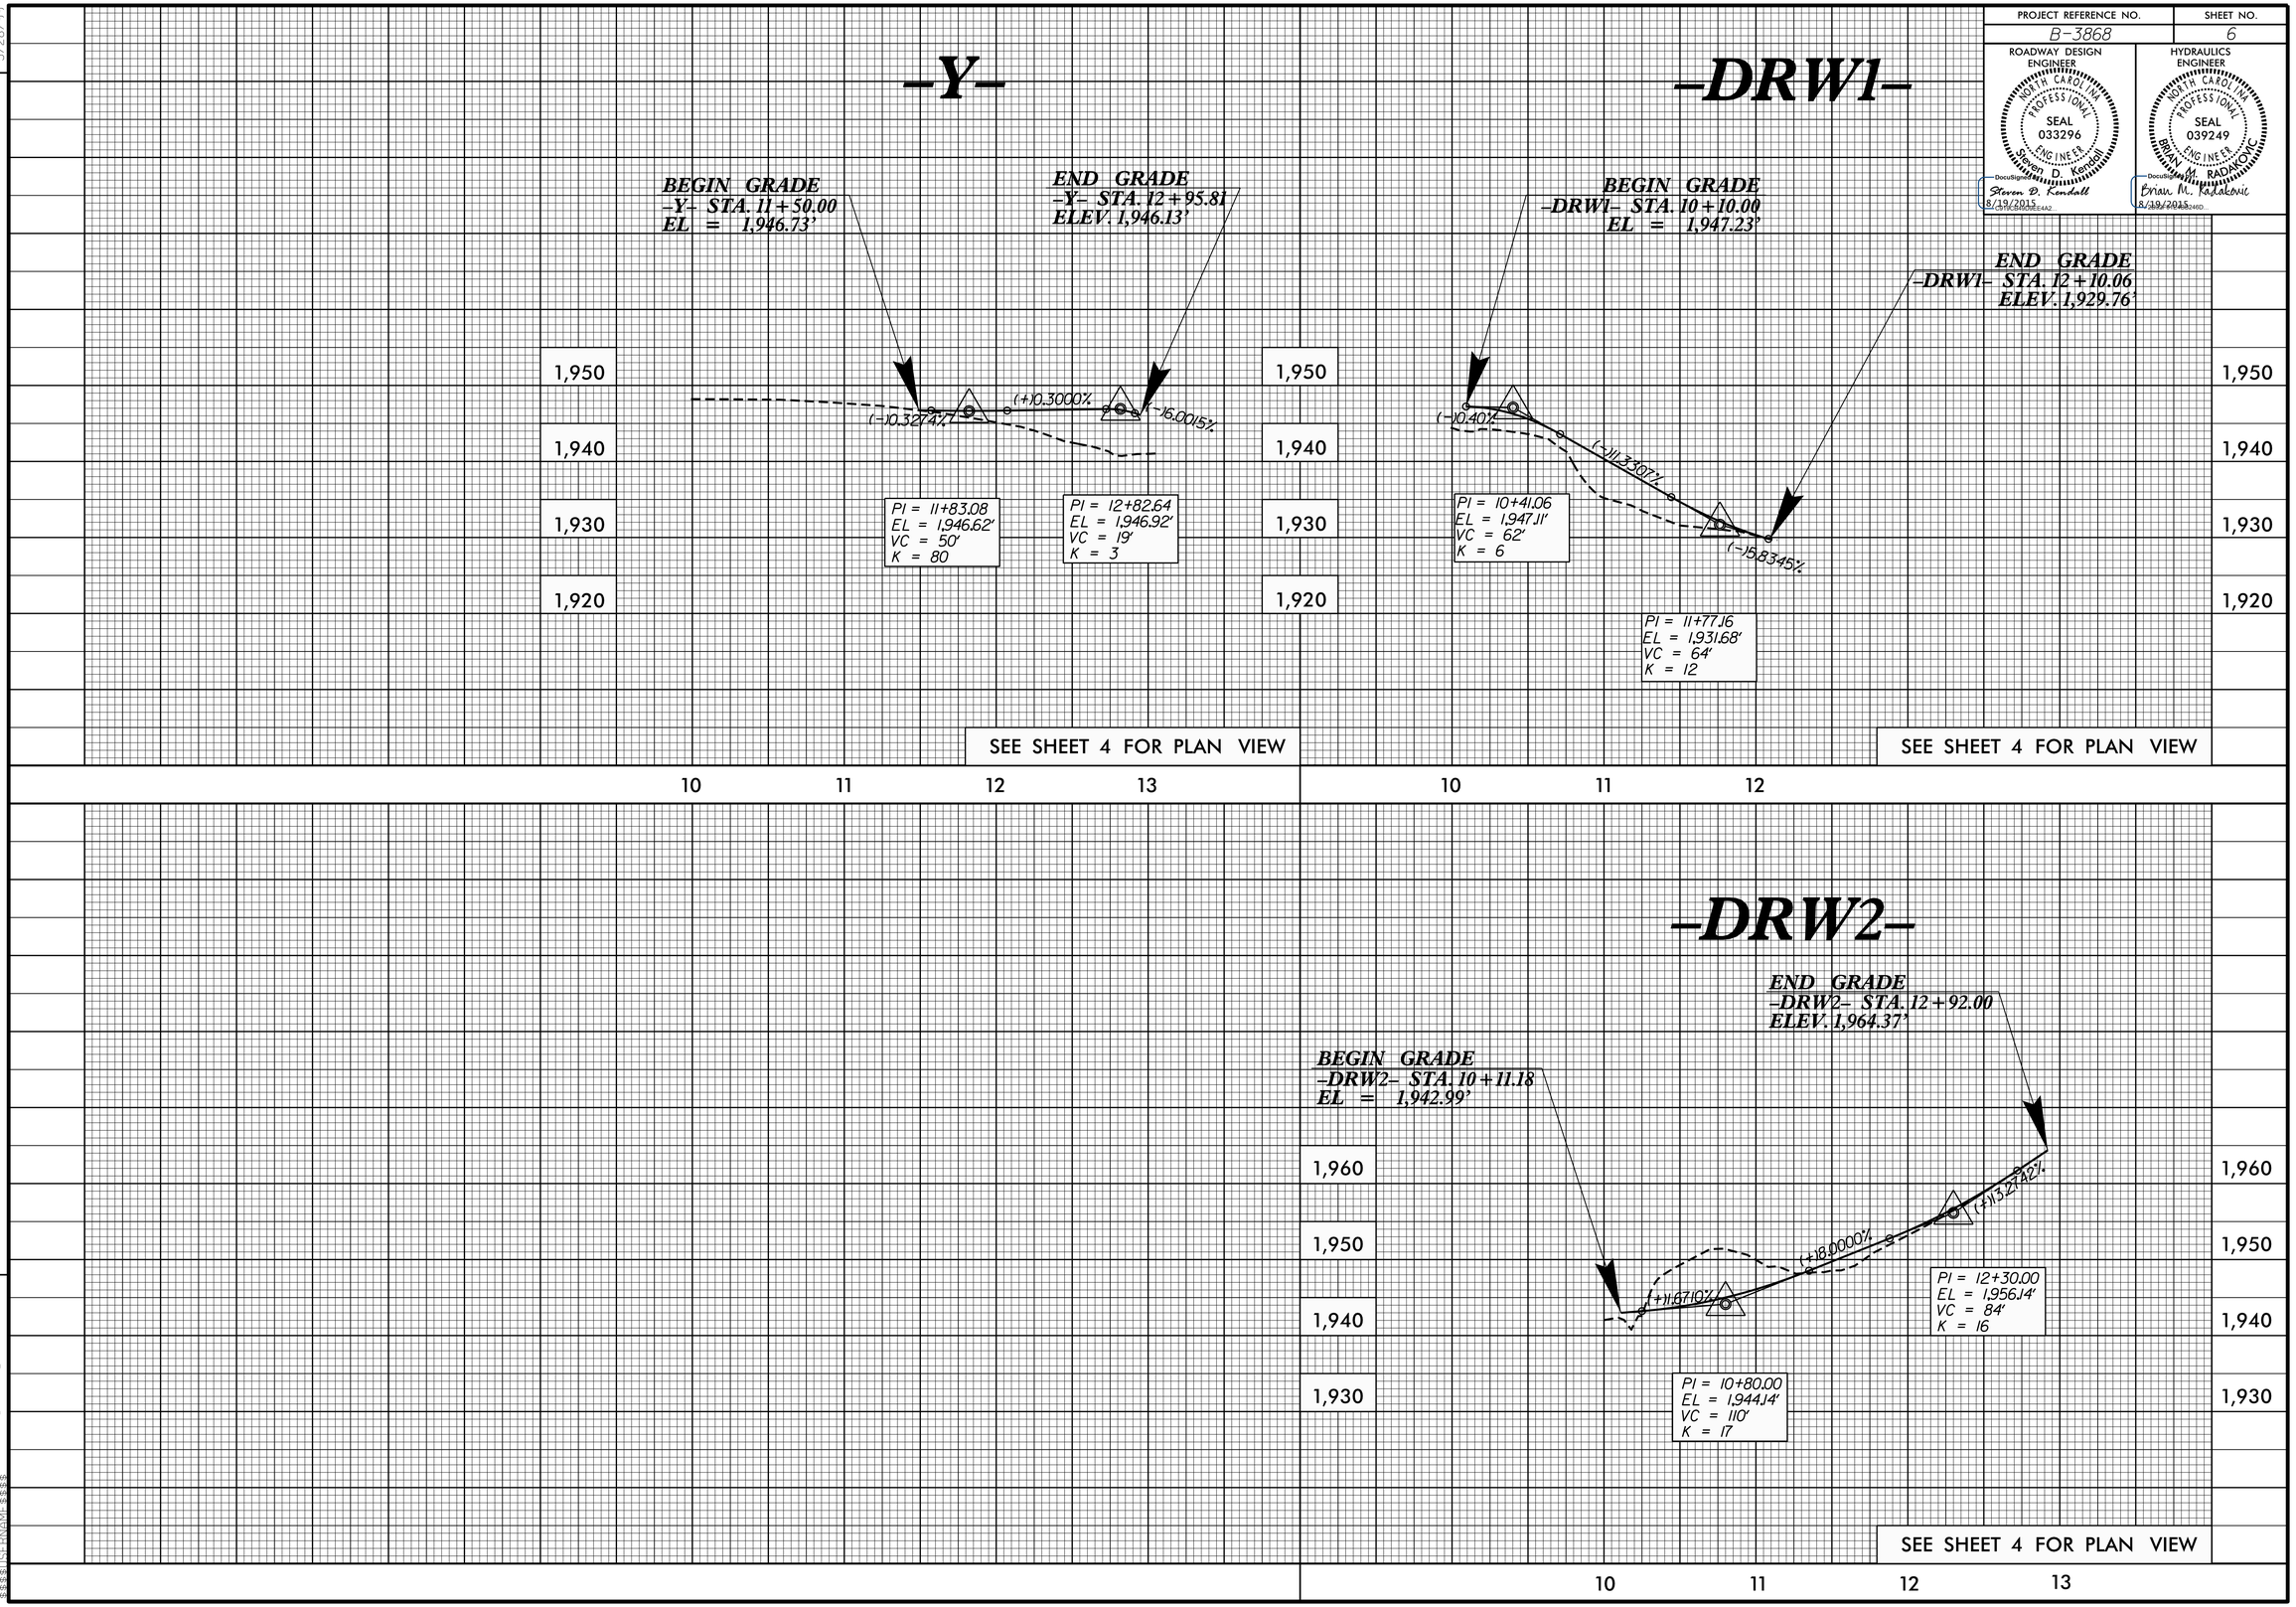

REVISIONS

5/28/99

18-AUG-2015 11:03
R:\Roadway\Proj\B3868_Rdy_pfl.dgn
$$$$USERNAME$$$$