PROJ. REFERENCE NO.	SHEET NO.
B-3868	TMP-4

CONTINUE THROUGH PHASE II

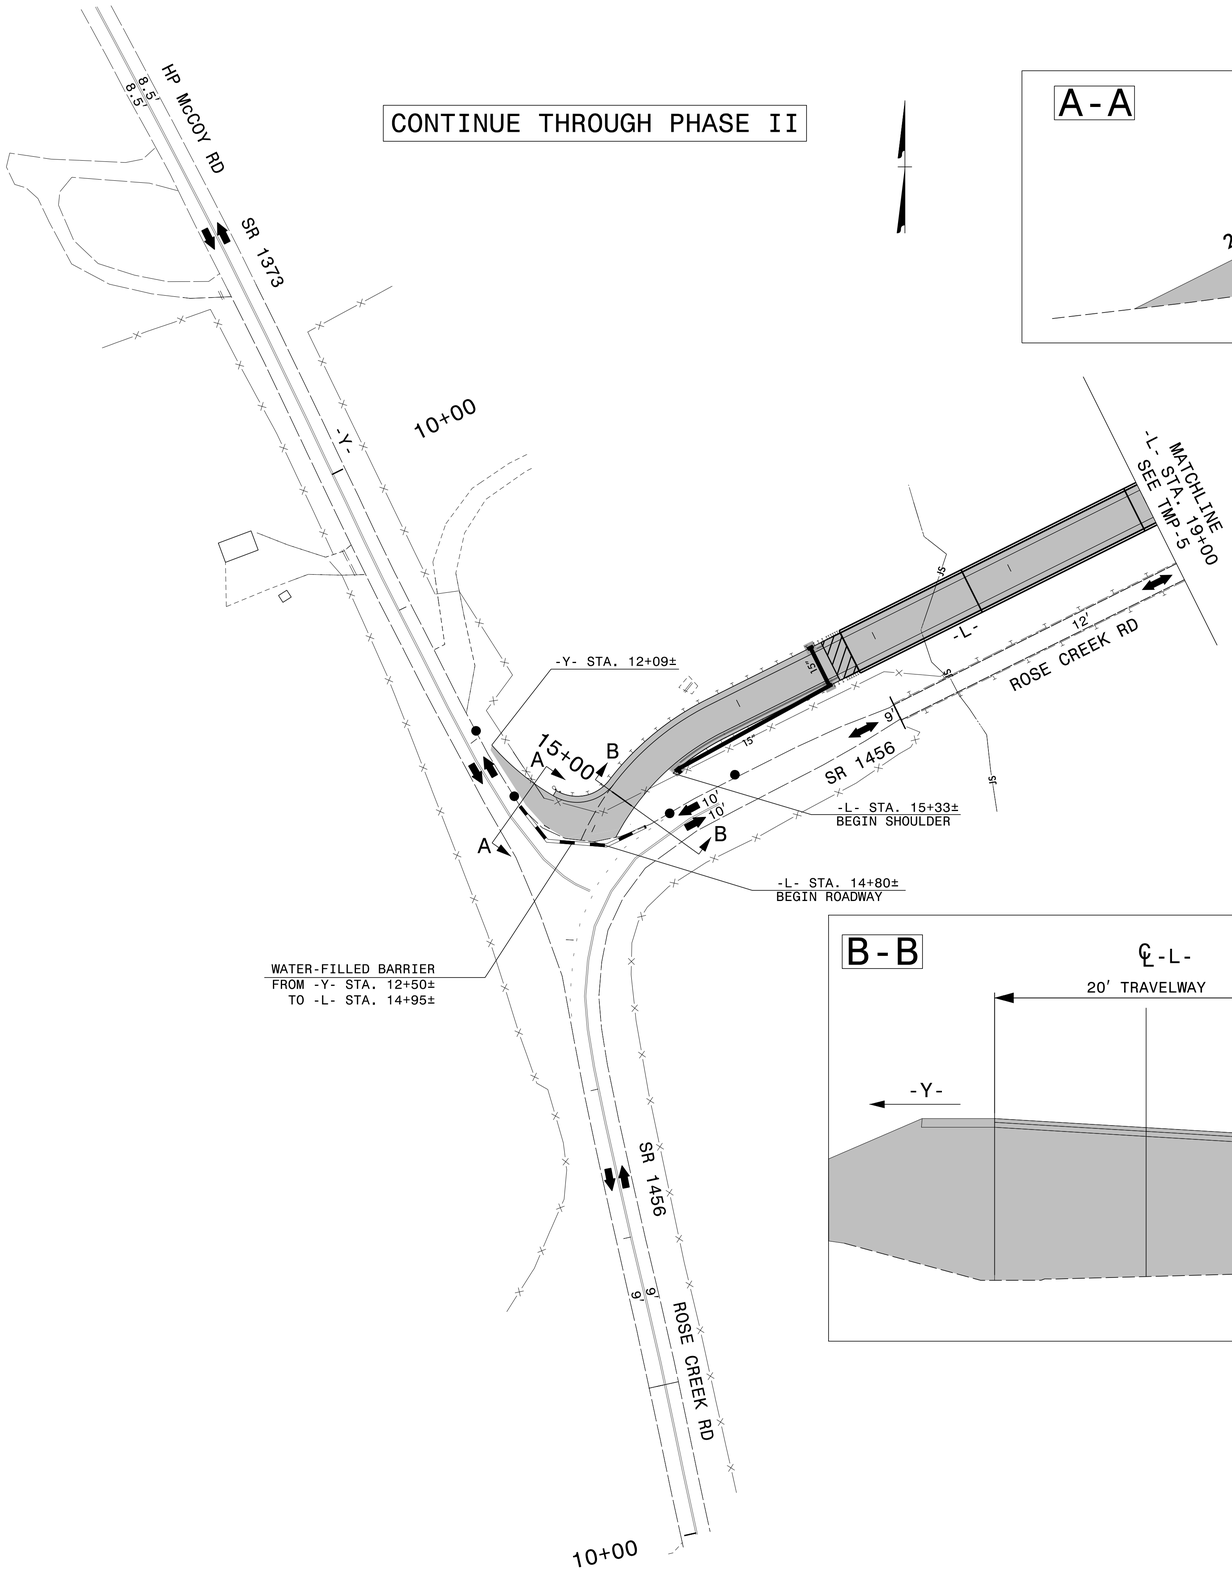

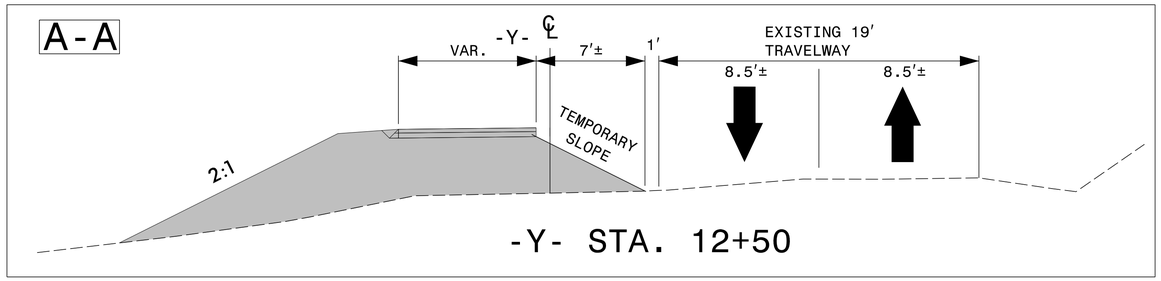

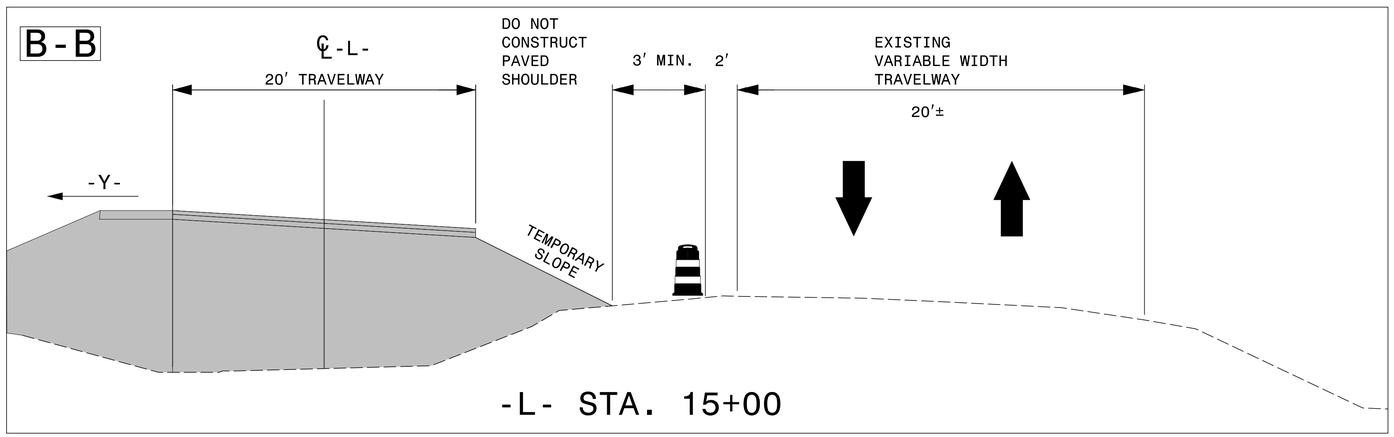

APPROVED: DocuSigned by: J. W. Woolard, Jr. B79C18EBADB4427...

DATE: 7/29/2015

NORTH CAROLINA PROFESSIONAL SEAL 019862 ENGINEER J. W. WOOLARD JR.

DIVISION OF HIGHWAYS STATE OF NORTH CAROLINA DEPARTMENT OF TRANSPORTATION WORK ZONE TRAFFIC CONTROL

PHASE I

7/29/2015
P:\TIPProjects\B\B3868\Traffic\TrafficControl\TCP\B-3868_TC_TMP_Phase I.dgn
User:shassan