PROJ. REFERENCE NO.	SHEET NO.
B-3868	TMP-5

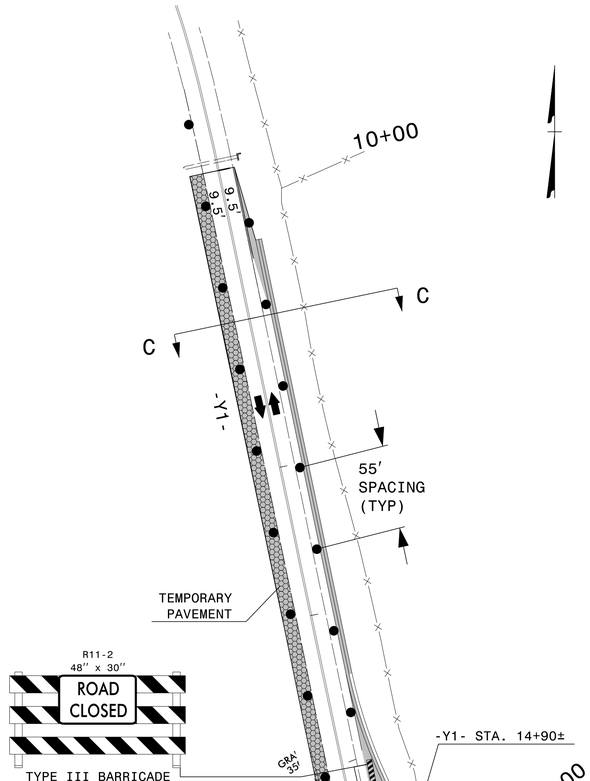

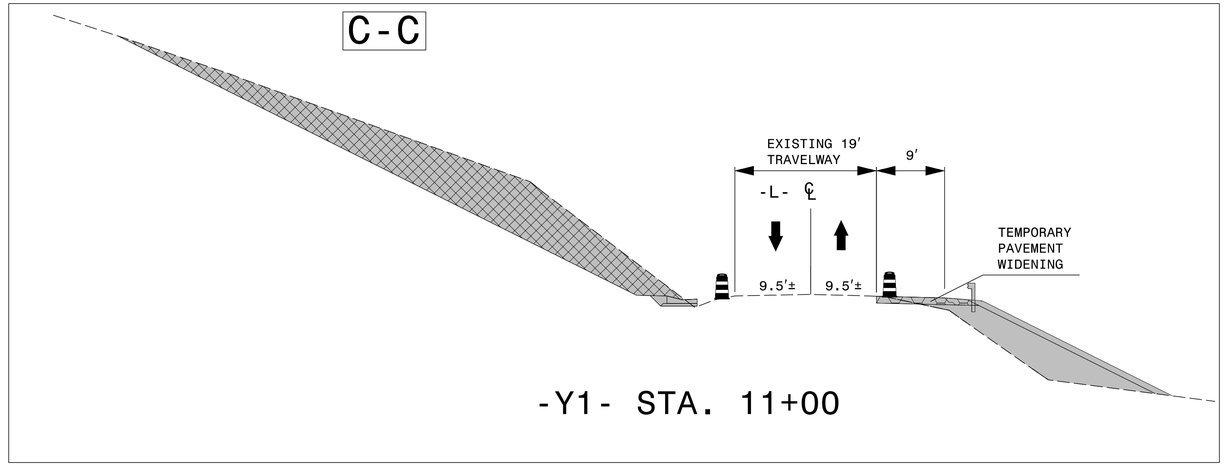

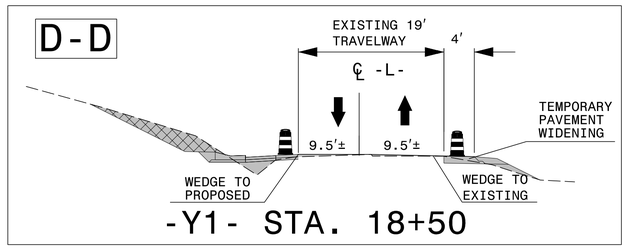

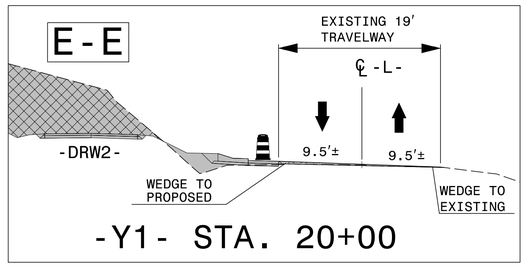

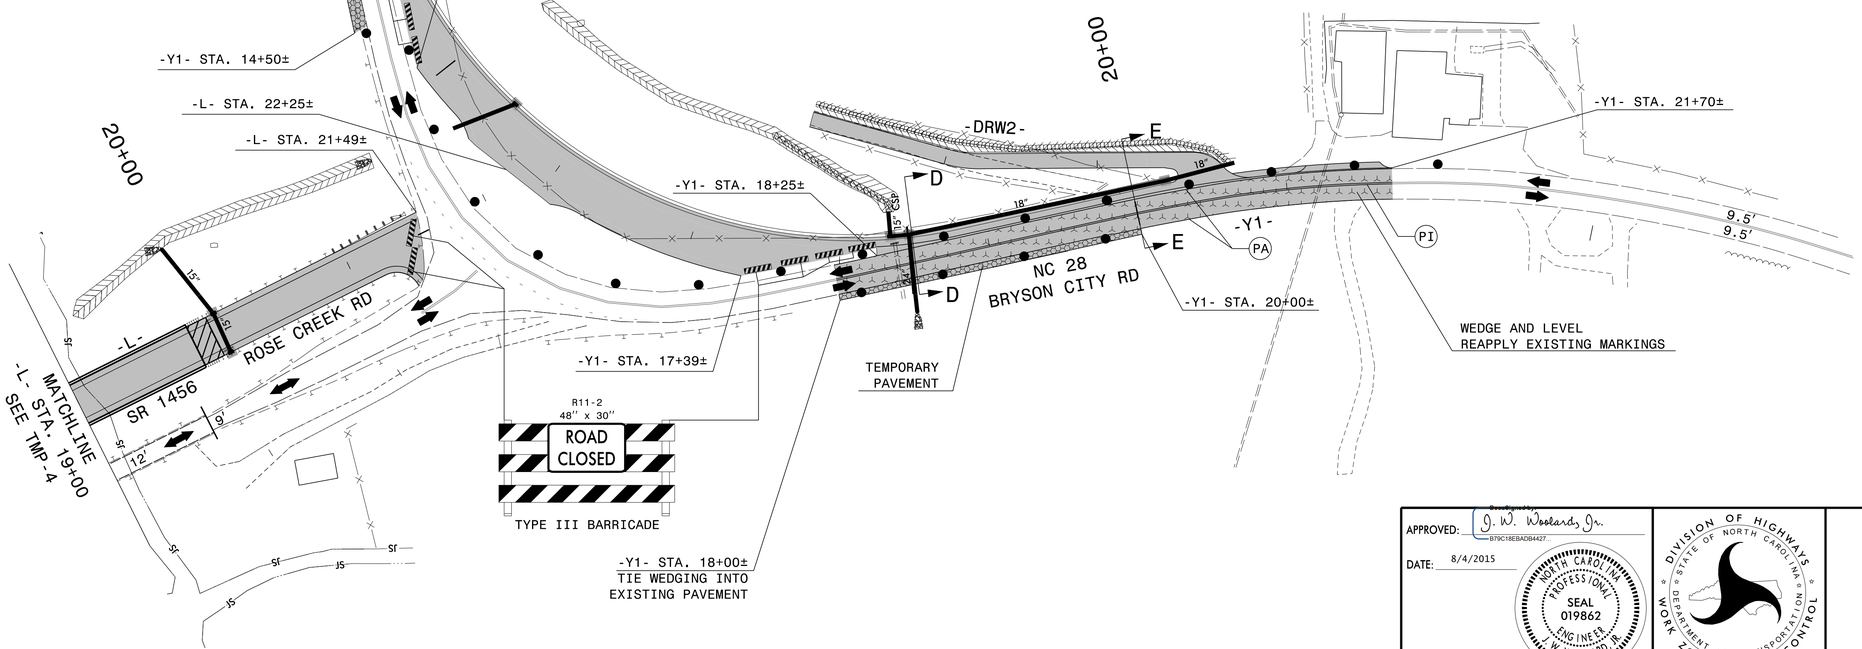

APPROVED: Digitally Signed By J. W. Woolard Jr. B79C18EBADB4427... DocuSigned by

DATE: 8/4/2015

NORTH CAROLINA PROFESSIONAL SEAL 019862 ENGINEER J. W. WOOLARD JR.

DIVISION OF HIGHWAYS · STATE OF NORTH CAROLINA · DEPARTMENT OF TRANSPORTATION · WORK ZONE TRAFFIC CONTROL

PHASE I

8/4/2015
P:\TIPProjects-BVB3868\Traffic\TrafficControl\TCP\B-3868_TC_TMP_Phase I-2.dgn
Users\hasan