PROJ. REFERENCE NO.	SHEET NO.
B-3868	TMP-11

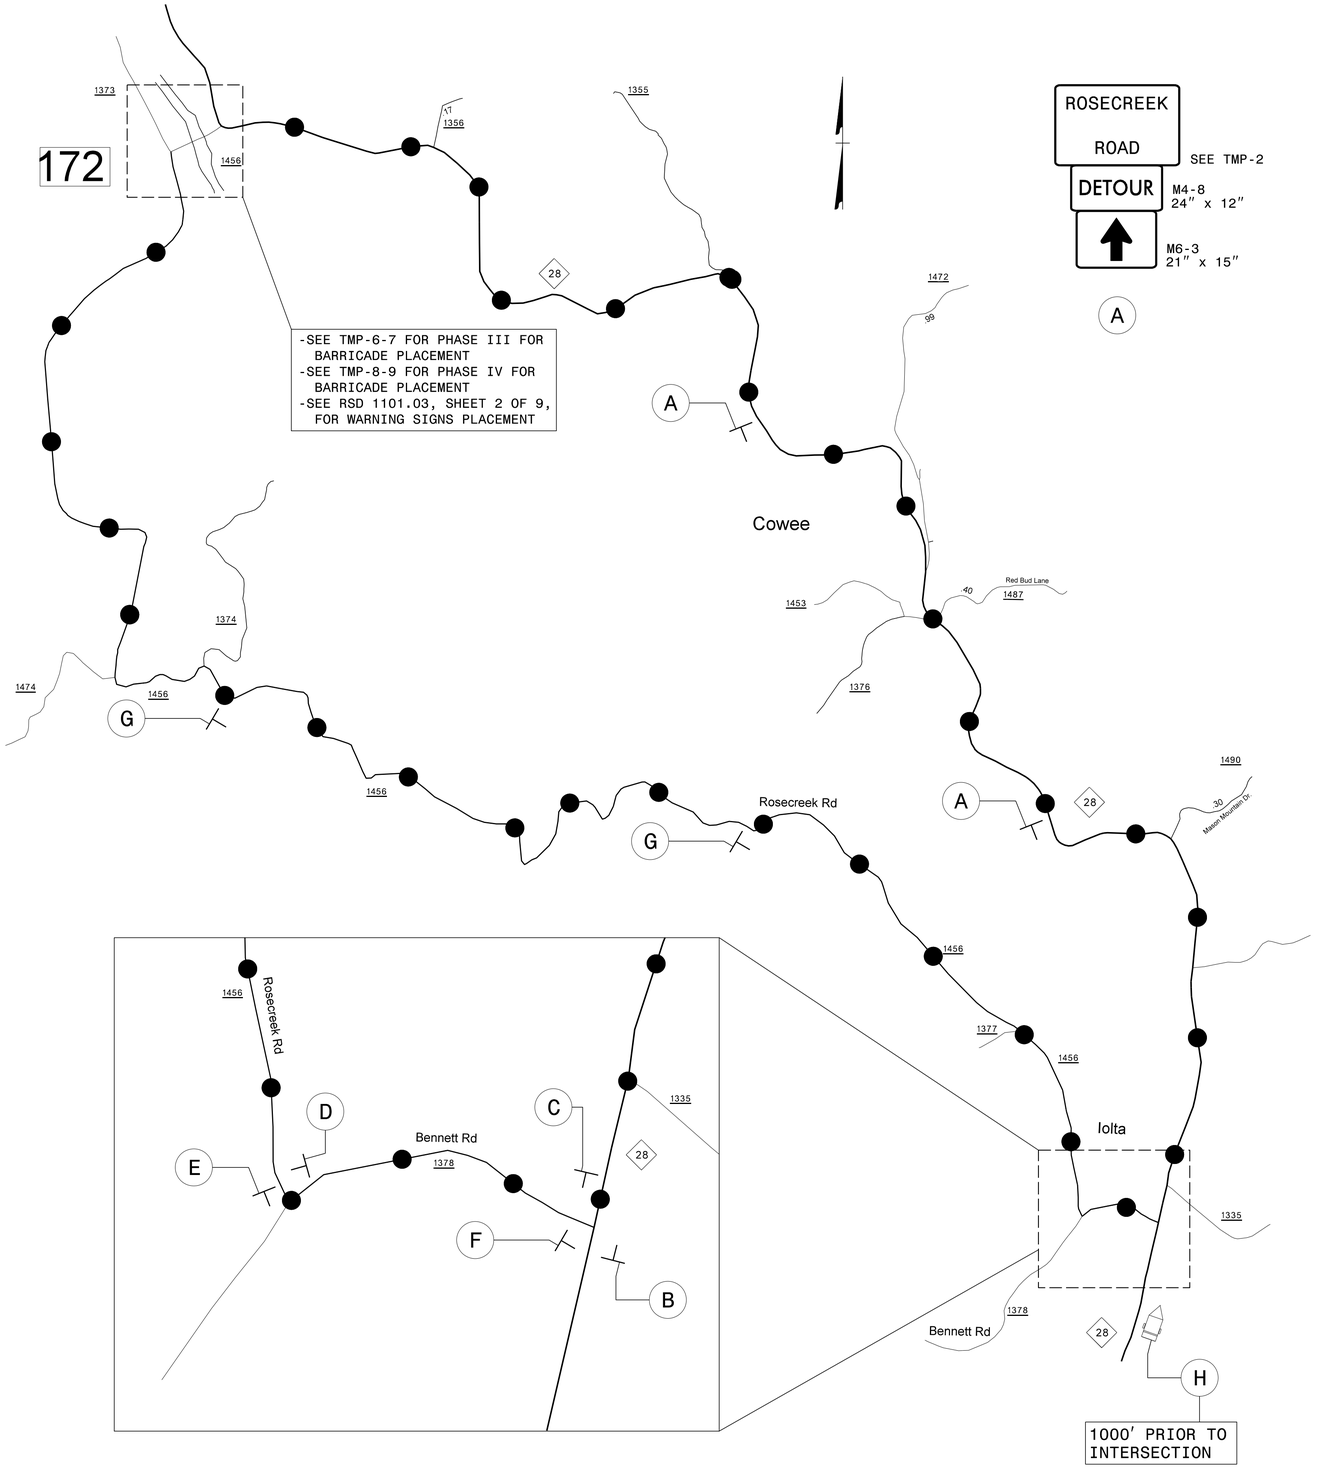

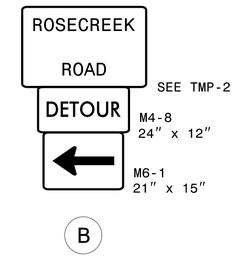

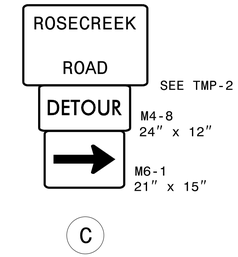

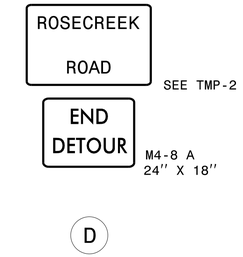

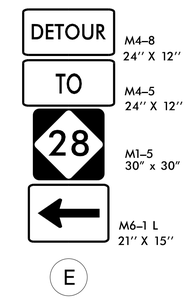

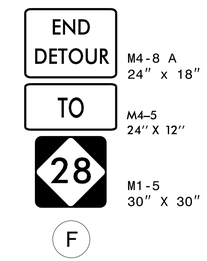

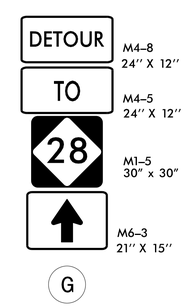

MESSAGE NO. 1	MESSAGE NO. 2
ROSE-CRK AT NC 28 CLOSED	DETOUR NEXT LEFT

CHANGEABLE MESSAGE SIGN

* PHASE III ONLY *

H

OFF-SITE DETOUR ROUTE

APPROVED: Docusigned by: J. W. Woolard, Jr. B79C18EBADB4427...

DATE: 7/29/2015

NORTH CAROLINA PROFESSIONAL SEAL 019862 ENGINEER J. W. WOOLARD, JR.

DIVISION OF HIGHWAYS STATE OF NORTH CAROLINA DEPARTMENT OF TRANSPORTATION WORK ZONE TRAFFIC CONTROL

OFF-SITE DETOUR

7/29/2015
P:\TIPProjects-B\B3868\Traffic\TrafficControl\TCP\B-3868_TC_TMP_Offsite.dgn
Usersshassan