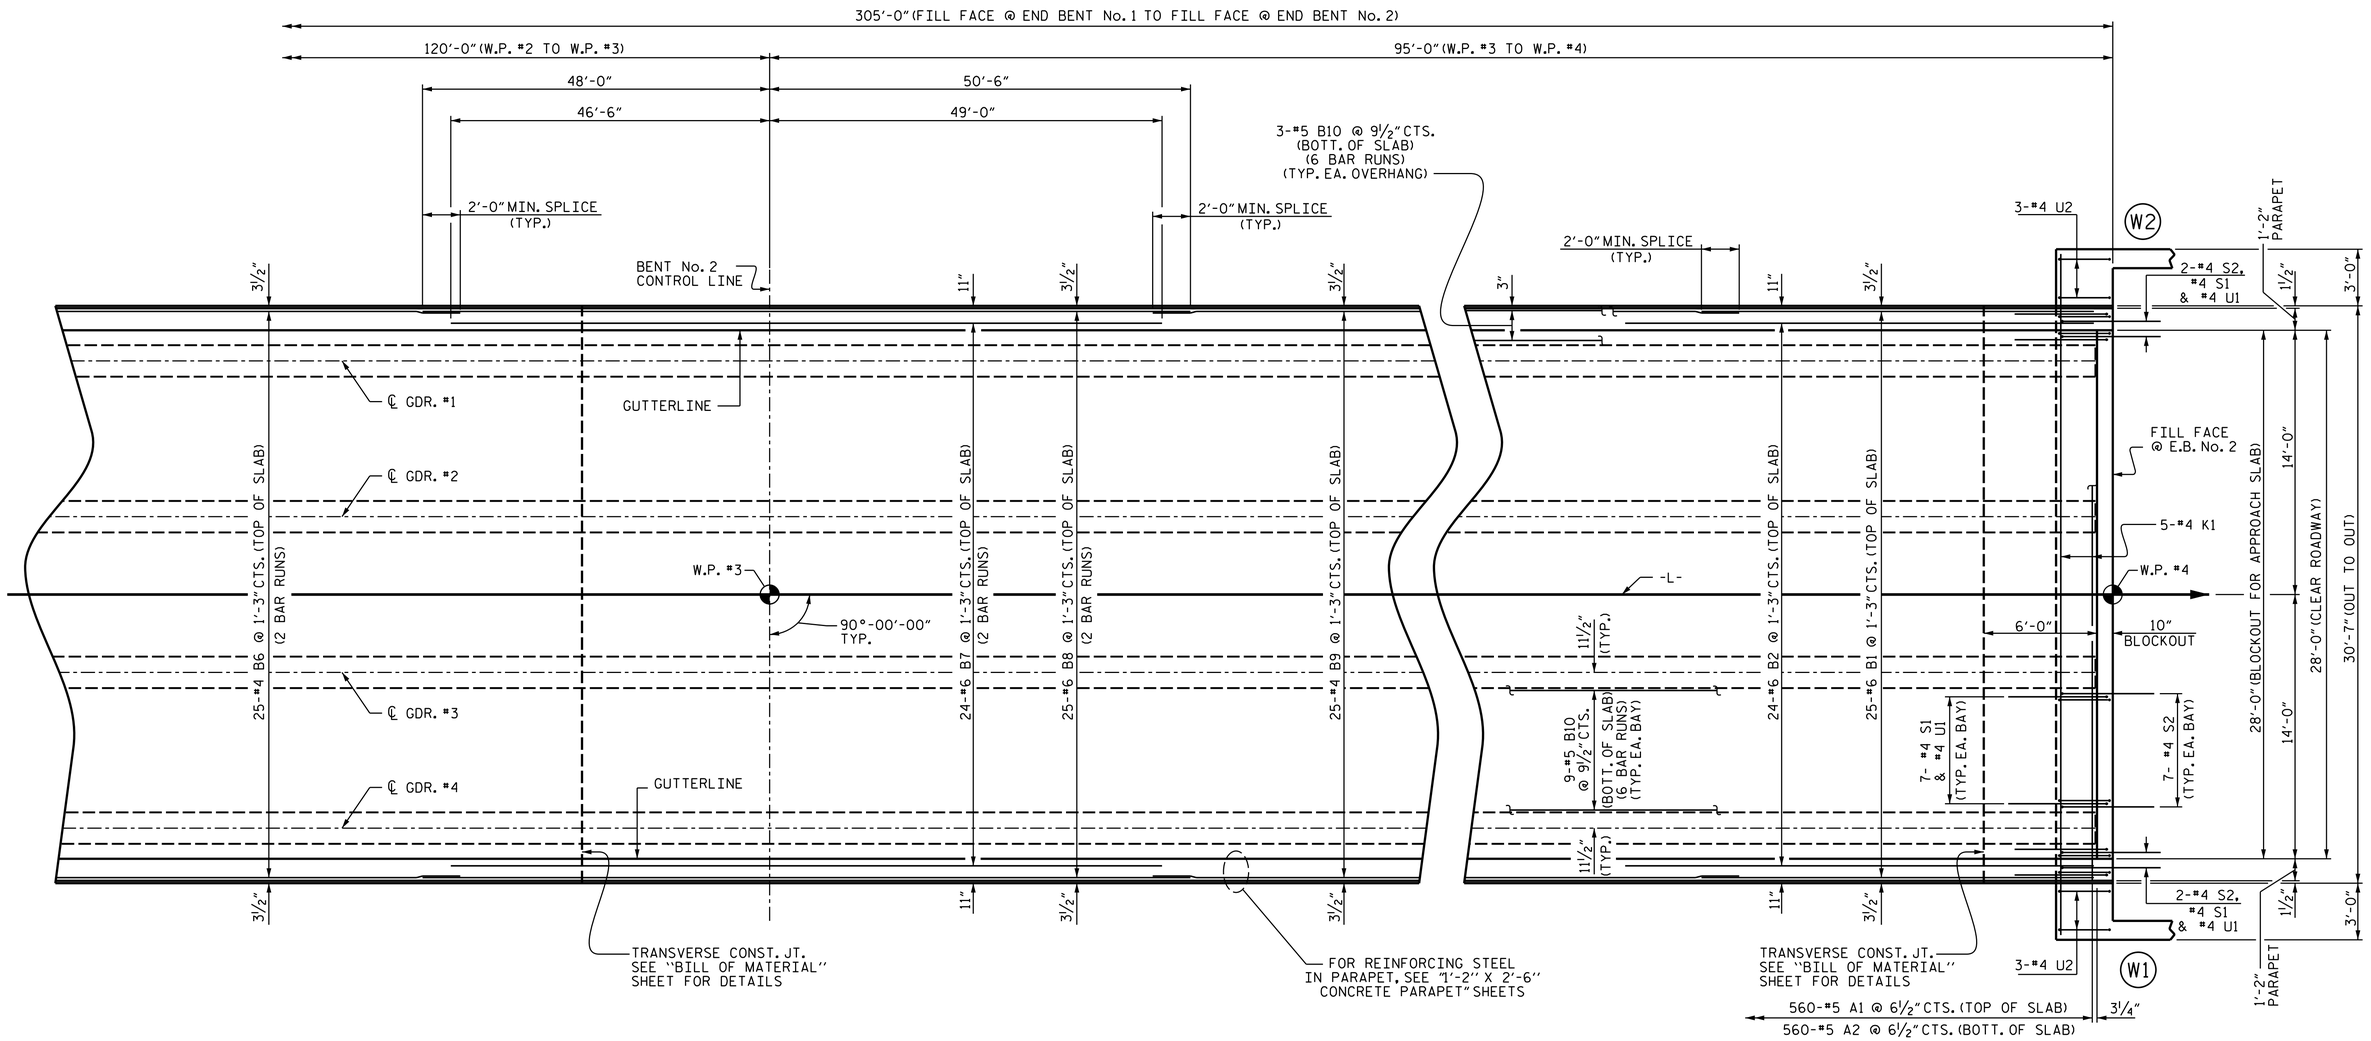

PLAN OF SPAN B

PLAN OF SPAN C

PROJECT NO. B-3868

MACON COUNTY

STATION: 18+33.50 -L-

SHEET 2 OF 3

STATE OF NORTH CAROLINA
DEPARTMENT OF TRANSPORTATION
RALEIGH

SUPERSTRUCTURE
PLAN OF SPANS

NORTH CAROLINA PROFESSIONAL SEAL 20125 ENGINEER MARSHALL G. CHEEK, JR.

Digitally signed by Marshall G. Cheek, Jr.
6549D6EBAA3B405...
9/11/2015

REVISIONS						SHEET NO.
NO.	BY:	DATE:	NO.	BY:	DATE:	S-10
1			3			TOTAL SHEETS
2			4			40

DRAWN BY : D. HODGE DATE : 10/14
CHECKED BY : B.N. GRADY DATE : 6/15
DESIGN ENGINEER OF RECORD: S.T. CHAMPION DATE : 8/15