GEOTECHNICAL ENGINEER	ENGINEER
NORTH CAROLINA PROFESSIONAL SEAL 29869 ENGINEER SHANE C. CLARK DocuSigned by: Shane C. Clark 1F4E87E6F0C8B4...	
SIGNATURE DATE 10/27/2015	SIGNATURE DATE

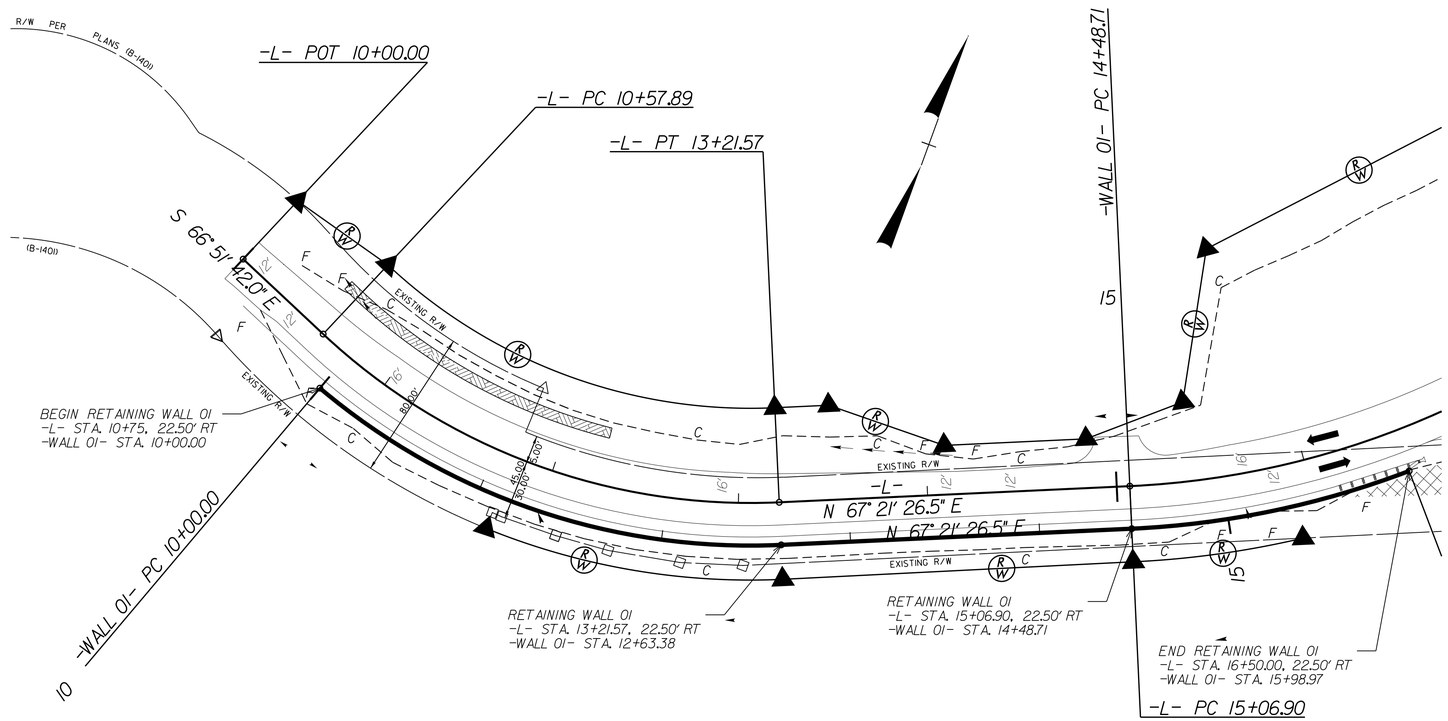

ESTIMATED MSE WALL QUANTITIES (SQUARE FEET)	
MSE RETAINING WALL NO. 1	4160 SF

WALL ENVELOPE

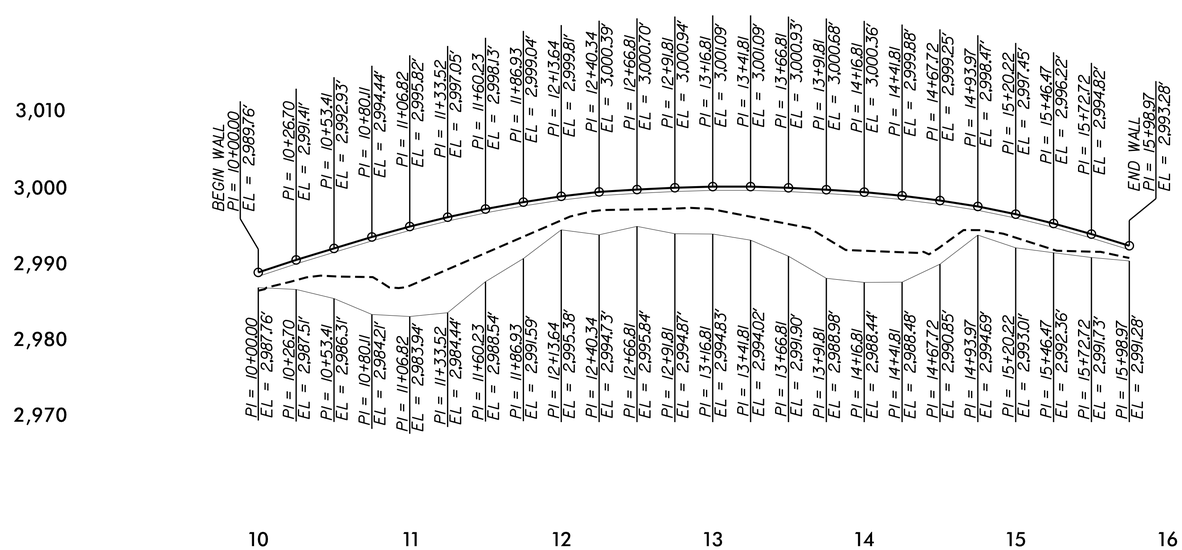

WALL ENVELOPE

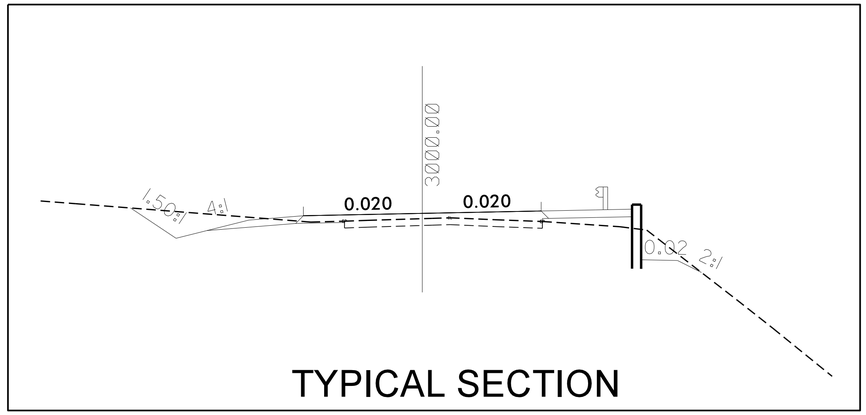

TYPICAL SECTION

PROJECT NO.: R-2409C

TRANSYLVANIA COUNTY

STATION: 10+75.00 -L- to 16+50.00 -L-

SHEET 1 OF 3

NORTH CAROLINA DEPARTMENT OF TRANSPORTATION
DIVISION OF HIGHWAYS

GEOTECHNICAL ENGINEERING UNIT

MSE RETAINING WALL
WALL #1

REVISIONS							SHEET NO.
NO.	BY	DATE	NO.	BY	DATE		
1			3				W-1
2			4				

PREPARED BY: EJS	DATE: 10/15
REVIEWED BY: SCC	DATE: 10/15