PROJECT REFERENCE NO.	SHEET NO.
B-5341	U0-2

UTILITIES BY OTHERS

NAD 83/NSRS 2007

NOTE:
ALL PROPOSED UTILITY WORK SHOWN ON THIS SHEET WILL BE DONE BY OTHERS. NO PAYMENT WILL BE MADE TO THE CONTRACTOR FOR PROPOSED UTILITY WORK SHOWN ON THIS SHEET.

-L-		
PI Sta 11+20.61	PI Sta 12+94.22	PI Sta 19+81.00
Δ = 10° 54' 02.5" (RT)	Δ = 2° 01' 20.6" (RT)	Δ = 11° 06' 48.9" (RT)
D = 6° 21' 58.3"	D = 1° 08' 45.3"	D = 3° 09' 55.8"
L = 171.23'	L = 176.49'	L = 351.08'
T = 85.87'	T = 88.25'	T = 176.09'
R = 900.00'	R = 5,000.00'	R = 1,810.00'
	SE = SEE PLANS	SE = SEE PLANS

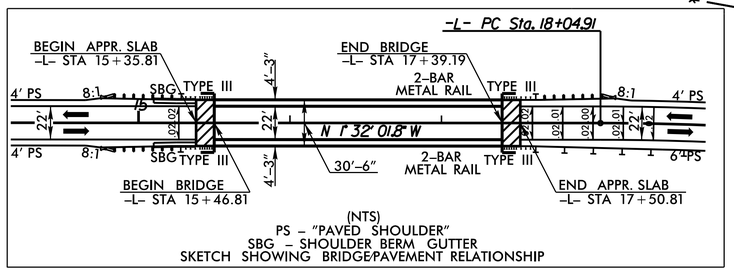

(NTS)
PS – "PAVED SHOULDER"
SBG – SHOULDER BERM GUTTER
SKETCH SHOWING BRIDGE/PAVEMENT RELATIONSHIP

NOTE:

1- Duke Energy- Power poles and aerial lines will remain in place during construction and upon completion of the bridge, they will replace and re-install their down guys to match new grade.

DECK DRAINS REQUIRED
5" X 4" SLOTS ON 12.0' CENTERS
FROM STA. 15+61 TO STA. 16+33 LT.
FROM STA. 15+61 TO STA. 16+33 RT.

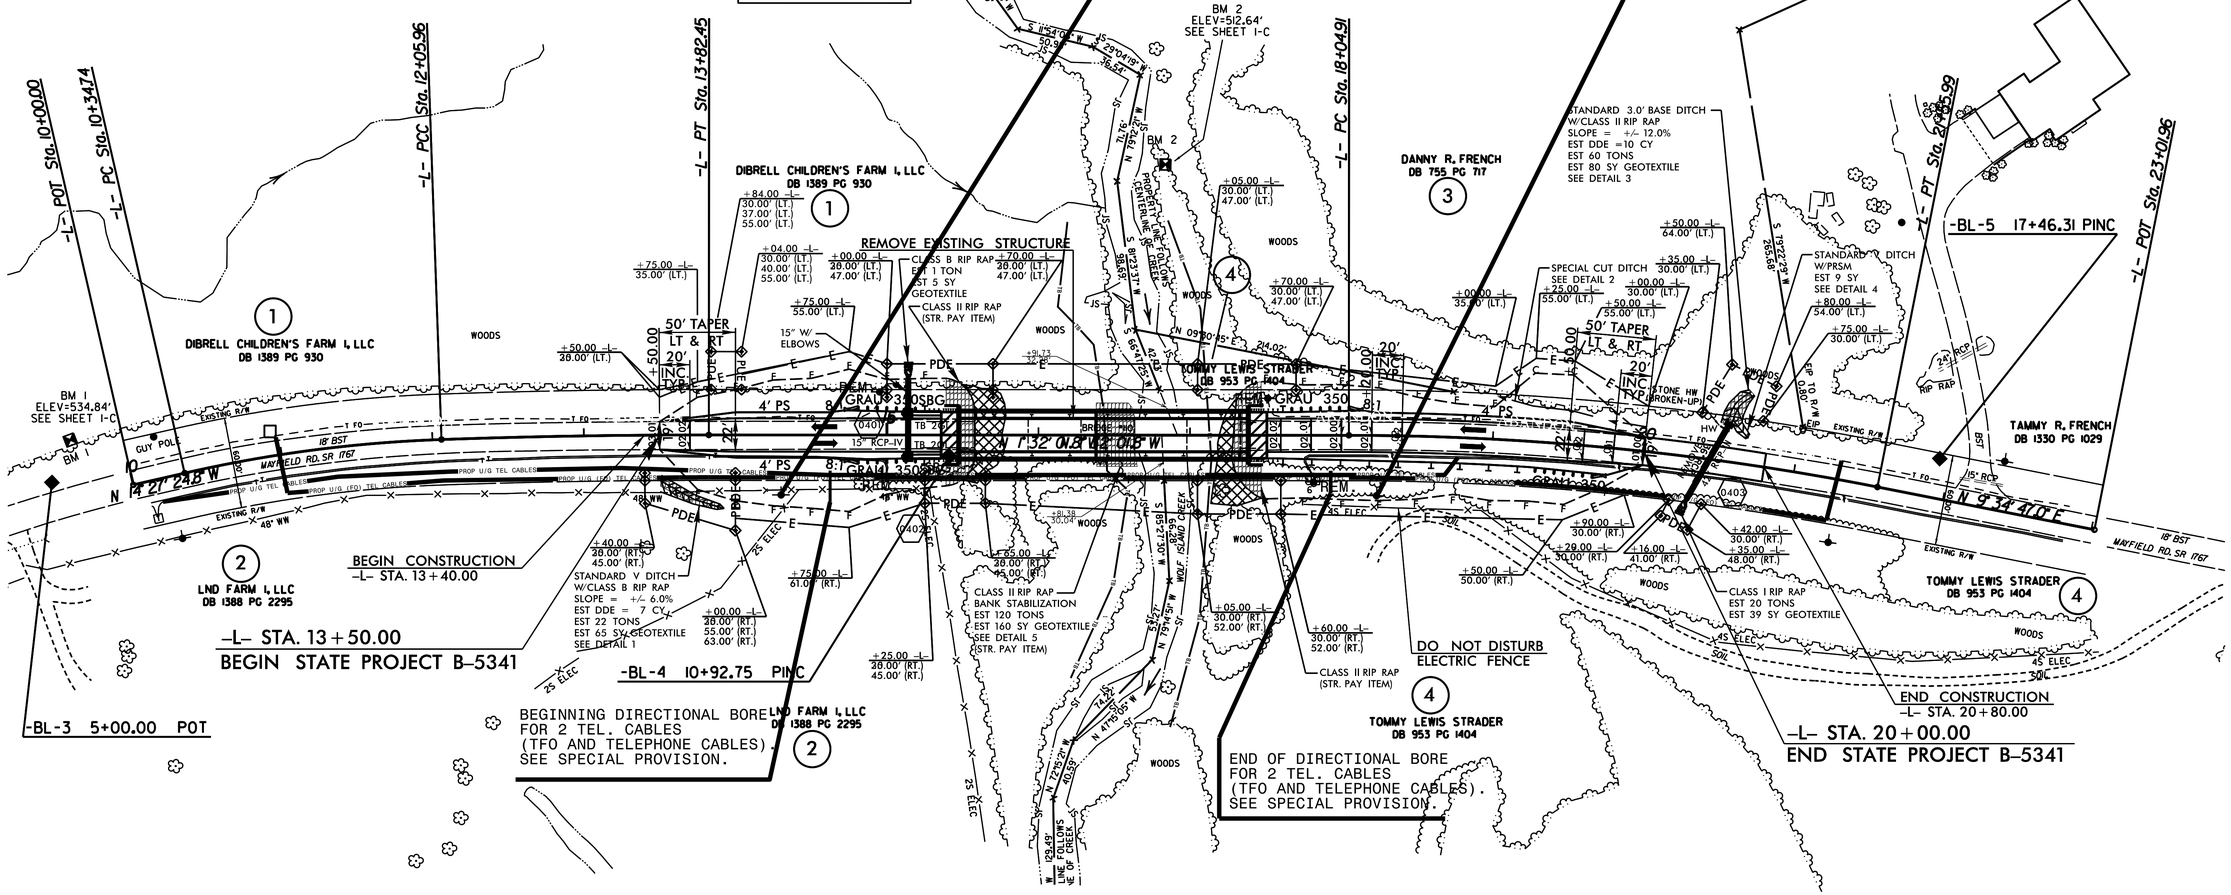

EXACAVATE EXISTING ROAD FILL TO NATURAL GROUND = 180 CY (STRUCTURE PAY ITEM)

NOTE: SBG – SHOULDER BERM GUTTER
–L– STA. 15+10.00 TO BEGIN APPROACH SLAB LT. & RT.

5/14/99