DocuSign Envelope ID: 682A70B2-BF9A-4F28-86F6-9D5C08A4F003

PROJECT REFERENCE NO.	SHEET NO.
W-5518	PMP-3

APPROVED: DocuSigned by: R. Matthew Thigpen 83E69119TBB04E8...

DATE: 1/14/2016

SEAL

NORTH CAROLINA PROFESSIONAL SEAL 034343 ENGINEER MATTHEW THIGPEN

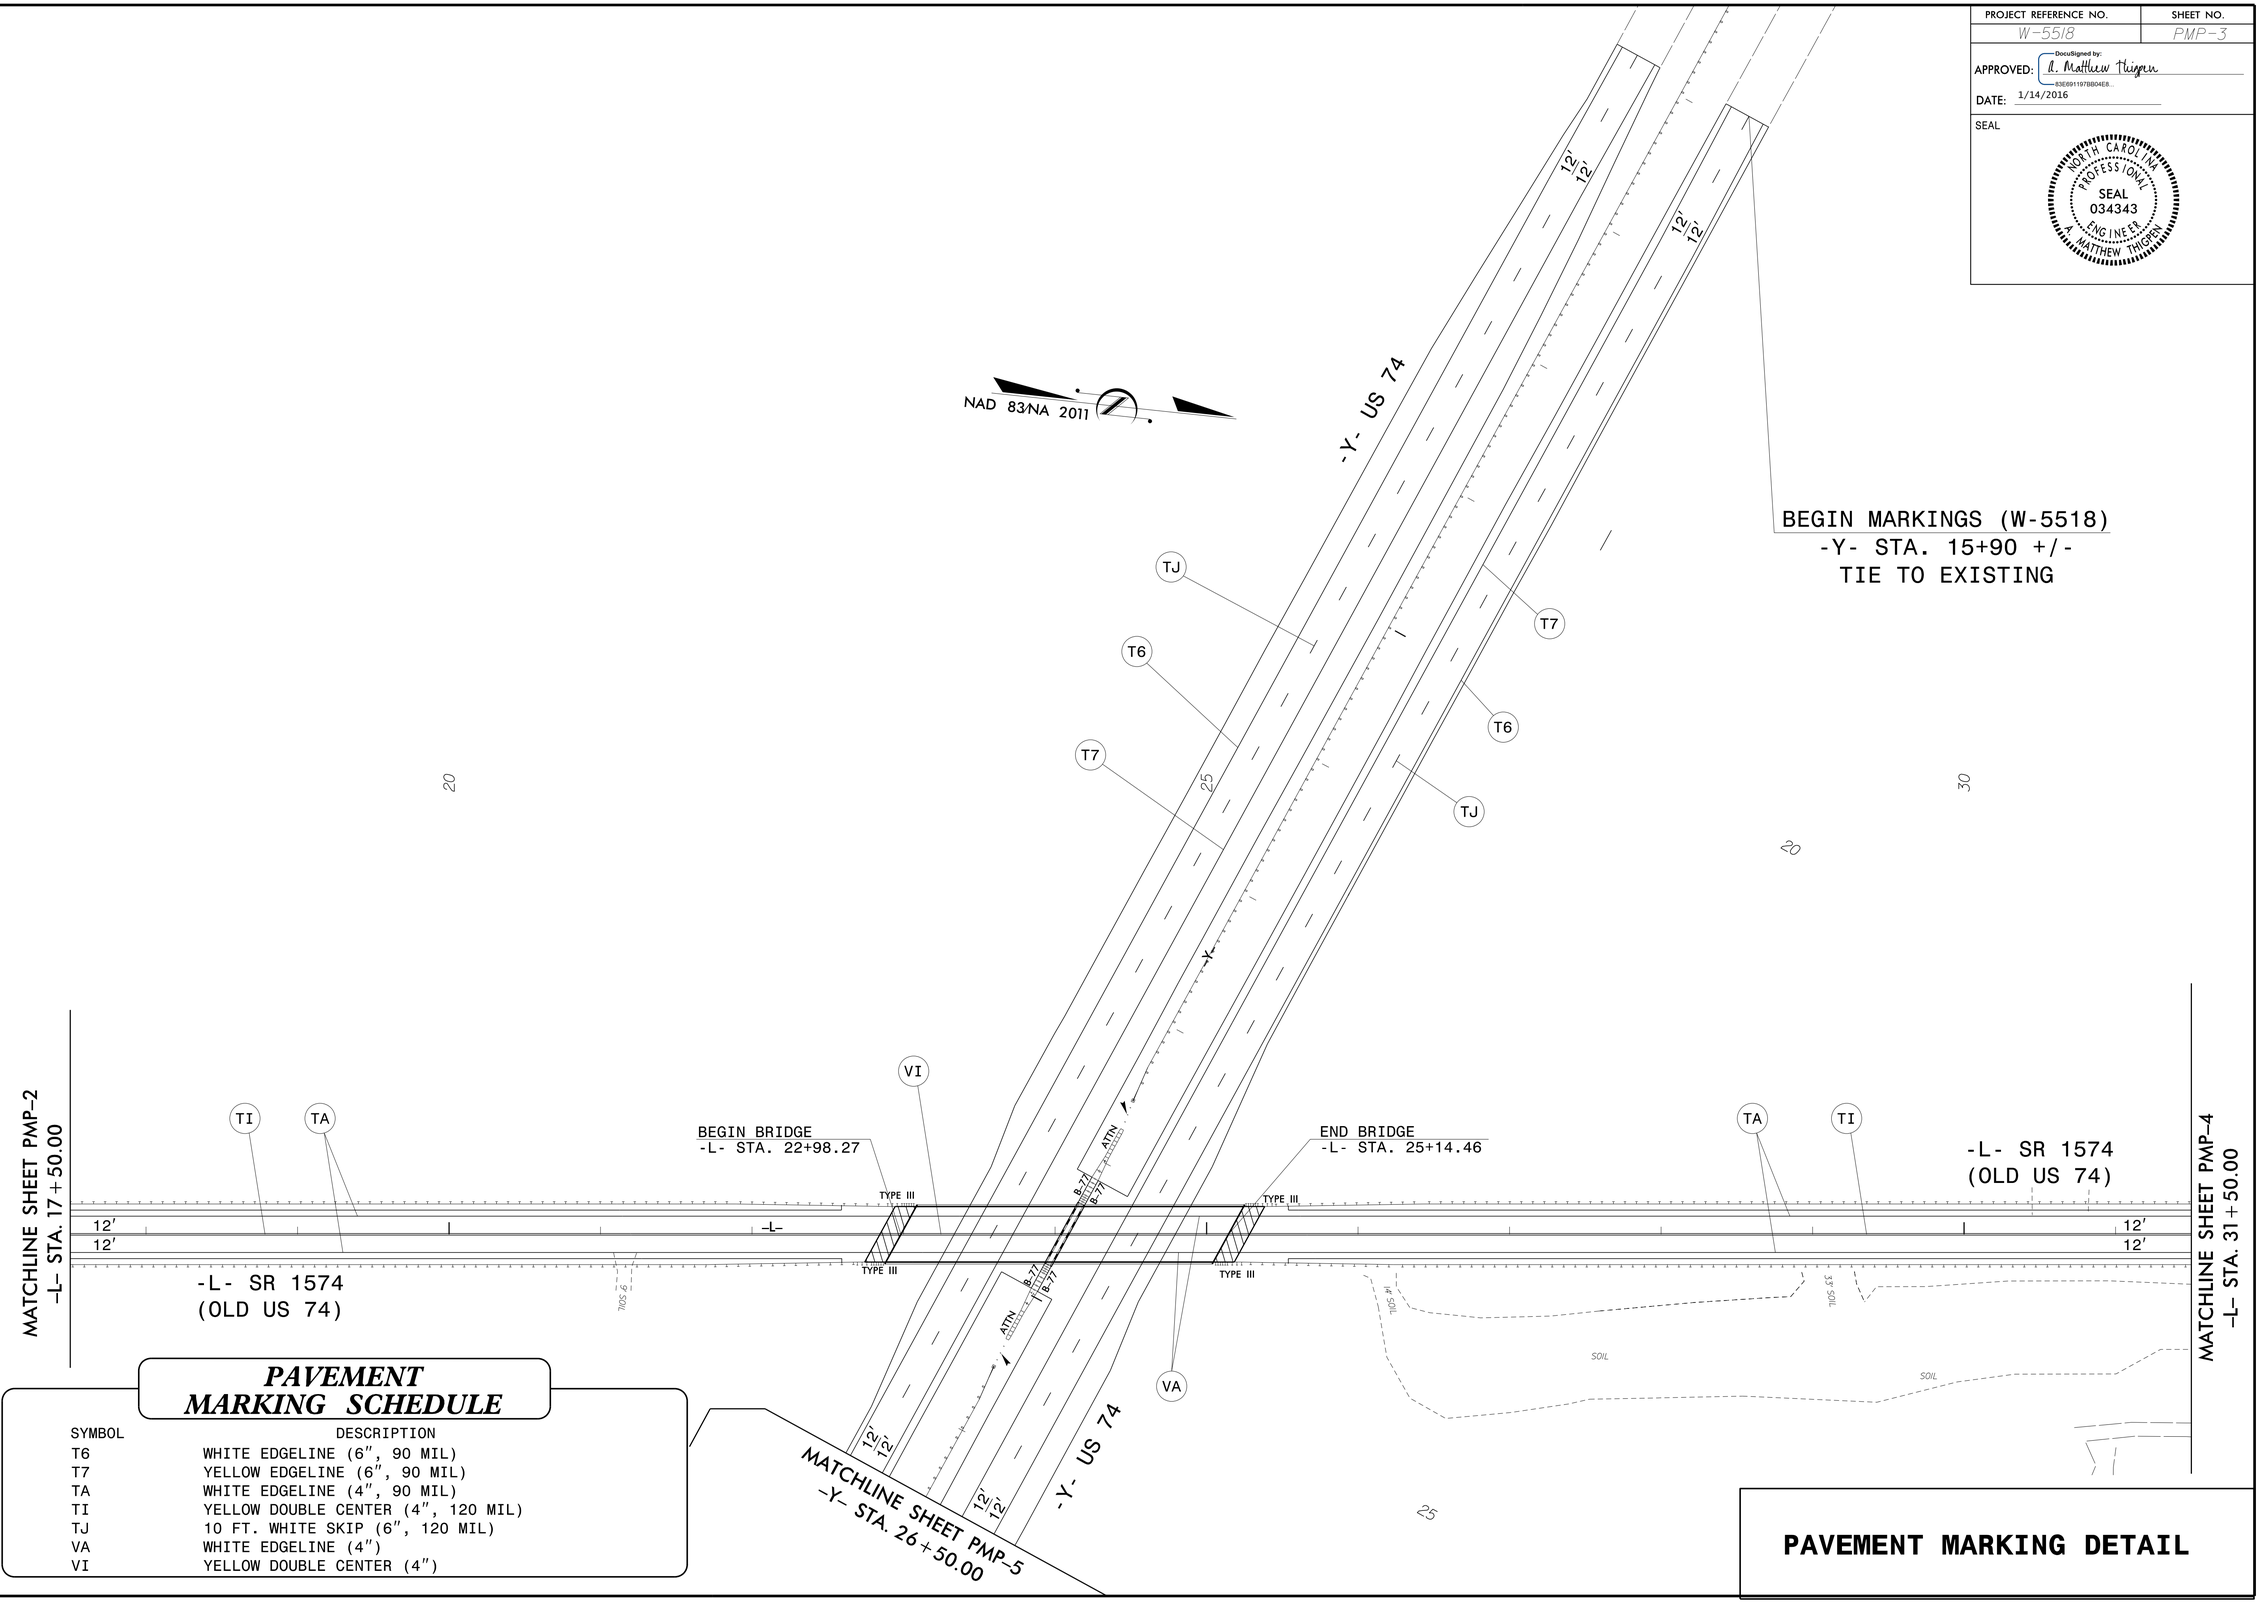

PAVEMENT MARKING SCHEDULE

SYMBOL	DESCRIPTION
T6	WHITE EDGELINE (6", 90 MIL)
T7	YELLOW EDGELINE (6", 90 MIL)
TA	WHITE EDGELINE (4", 90 MIL)
TI	YELLOW DOUBLE CENTER (4", 120 MIL)
TJ	10 FT. WHITE SKIP (6", 120 MIL)
VA	WHITE EDGELINE (4")
VI	YELLOW DOUBLE CENTER (4")

PAVEMENT MARKING DETAIL

1/13/2016
J:\Raleigh\38369.02 Mulkey T02.W-5518\cadd\plansets\Traffic\PavementMarking\W5518_pm_psh03.dgn
User:MThigpen