DocuSign Envelope ID: 682A70B2-BF9A-4F28-86F6-9D5C08A4F003

PROJECT REFERENCE NO.	SHEET NO.
W-5518	PMP-4

APPROVED: DocuSigned by: R. Matthew Thigpen 83E691197BB04E8...

DATE: 1/14/2016

SEAL

NORTH CAROLINA PROFESSIONAL SEAL 034343 ENGINEER MATTHEW THIGPEN

NAD 83/NA 2011

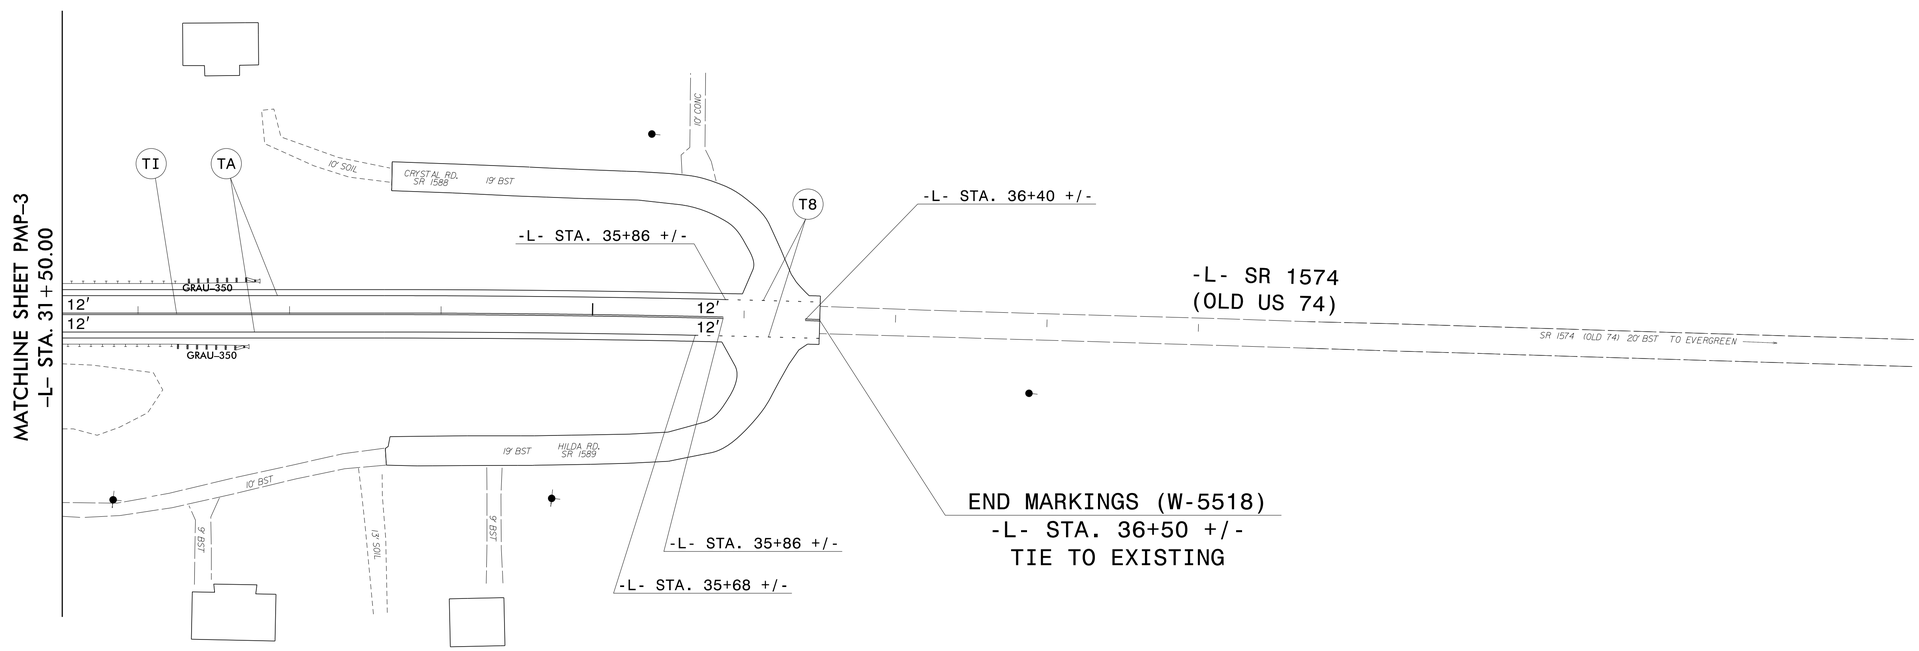

PAVEMENT MARKING SCHEDULE

SYMBOL	DESCRIPTION
TA	WHITE EDGELINE (4", 90 MIL)
TI	YELLOW DOUBLE CENTER (4", 120 MIL)
T8	2FT.- 6FT./SP WHITE MINISKIP (4", 120 MIL)

PAVEMENT MARKING DETAIL

1/13/2016
\\hqhpc.p\Raleigh\38369.02 Mulkey TO2_W-5518\cad\te\planset\Traffic\PavementMarking\W5518_pm_psh04.dgn
User:Thigpen