PROJECT REFERENCE NO.	SHEET NO.
W-5518	EC-11/CONST.07
R/W SHEET NO.	
ROADWAY DESIGN ENGINEER	HYDRAULICS ENGINEER

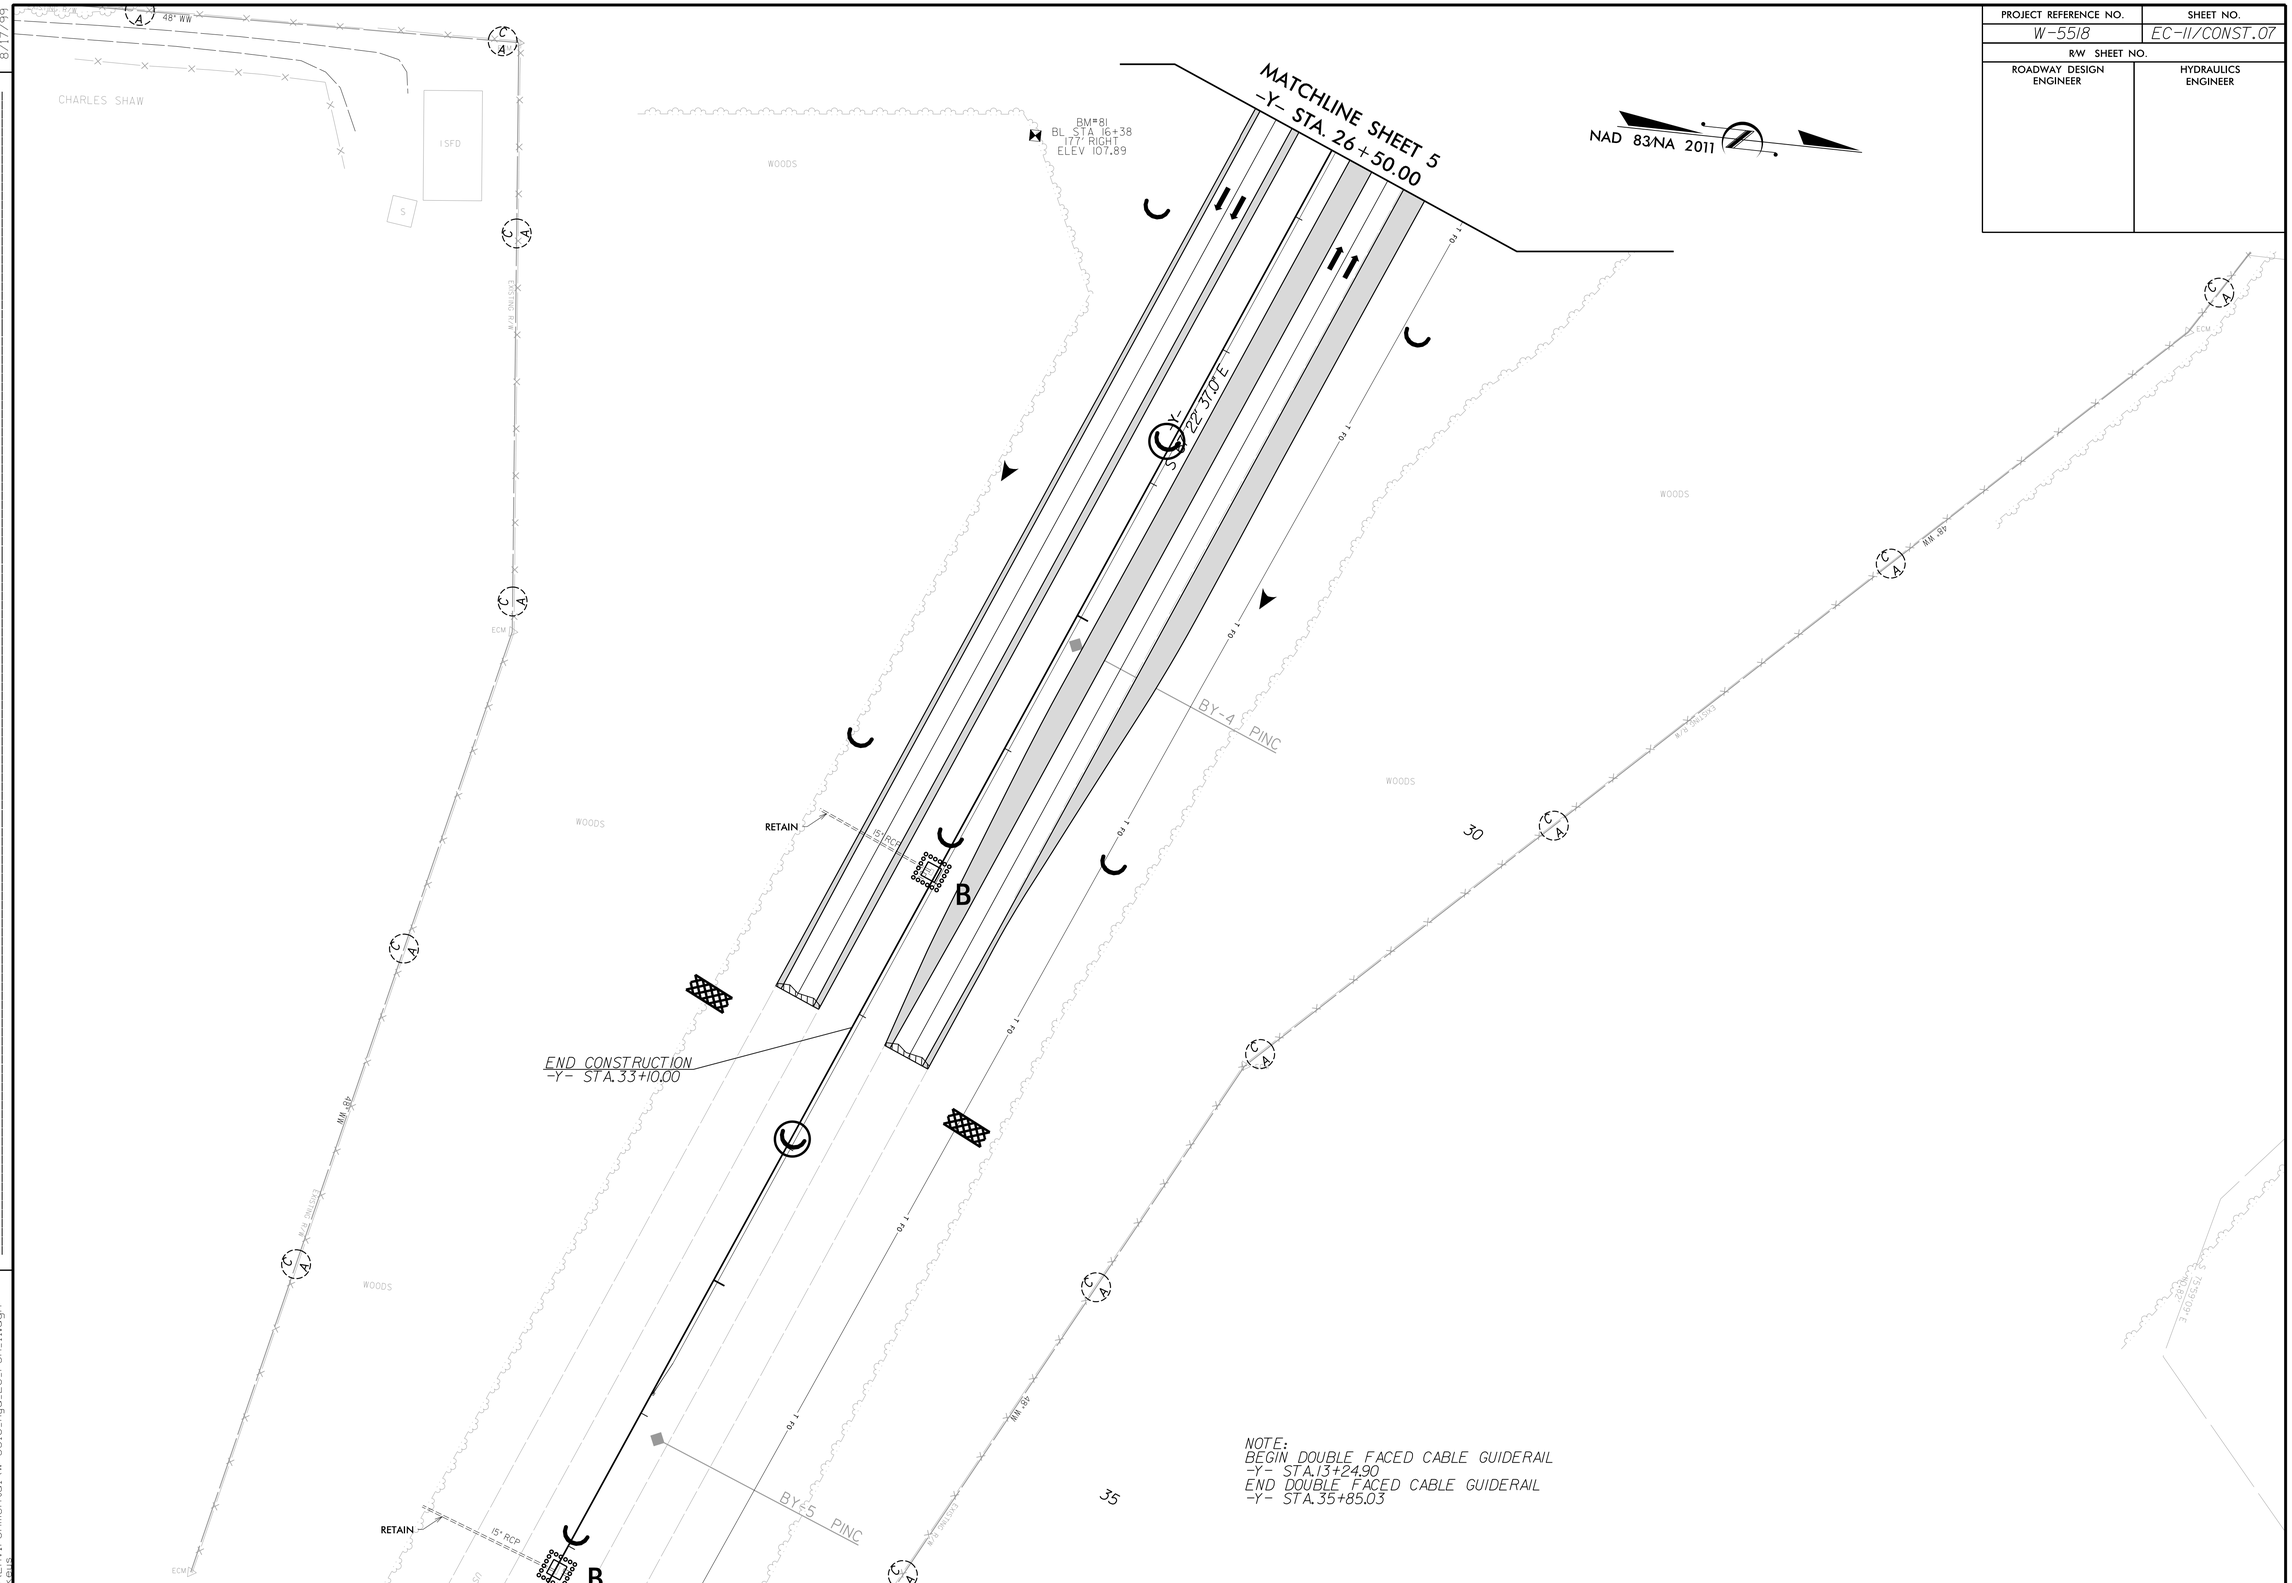

REVISIONS

8/17/99

12/10/2015
R:\Environmental\W-5518_hyd_EC_PSH_11.dgn
Ekeys