DocuSign Envelope ID: 74A8F00C-56A5-40BC-B9F3-814569B7D7F9

PROJ. REFERENCE NO.	SHEET NO.
I-5736/I-5767	TMP-3

EXIT 196 LOOP A - I-40

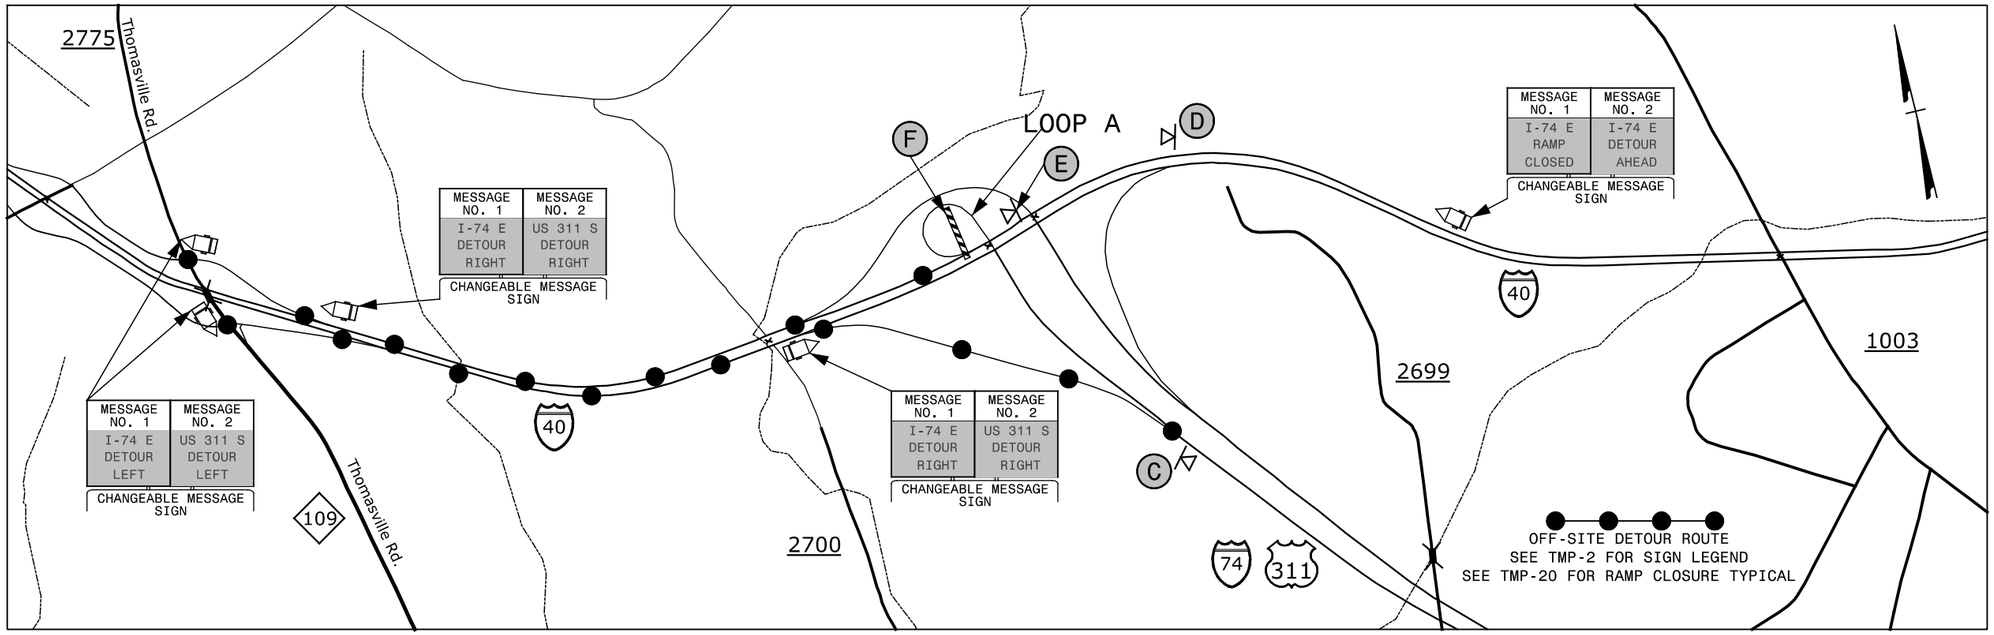

11/9/2015
G:\Traffic\TRI5.020.00 I-5767 & I-5736 TMP\TMP\I-5767_5736 TMP-3.dgn
lwiles

SEPI ENGINEERING & CONSTRUCTION
1025 Wade Avenue
Raleigh, NC 27605
Tel:919-789-9977
Fax:919-789-9591
License: C-2197

DocuSigned by:

APPROVED Steve Miller

DATE: 11/9/2015

SEAL

NORTH CAROLINA PROFESSIONAL SEAL 037026 ENGINEER STEVEN D. MILLER

DIVISION OF HIGHWAYS · STATE OF NORTH CAROLINA · DEPARTMENT OF TRANSPORTATION · WORK ZONE TRAFFIC CONTROL

EXIT 196
I-74/US 311
DETOUR