DocuSign Envelope ID: 74A8F00C-56A5-40BC-B9F3-814569B7D7F9

PROJ. REFERENCE NO.	SHEET NO.
I-5736/I-5767	TMP-15

EXIT 70 RAMP A - I-74/US 311

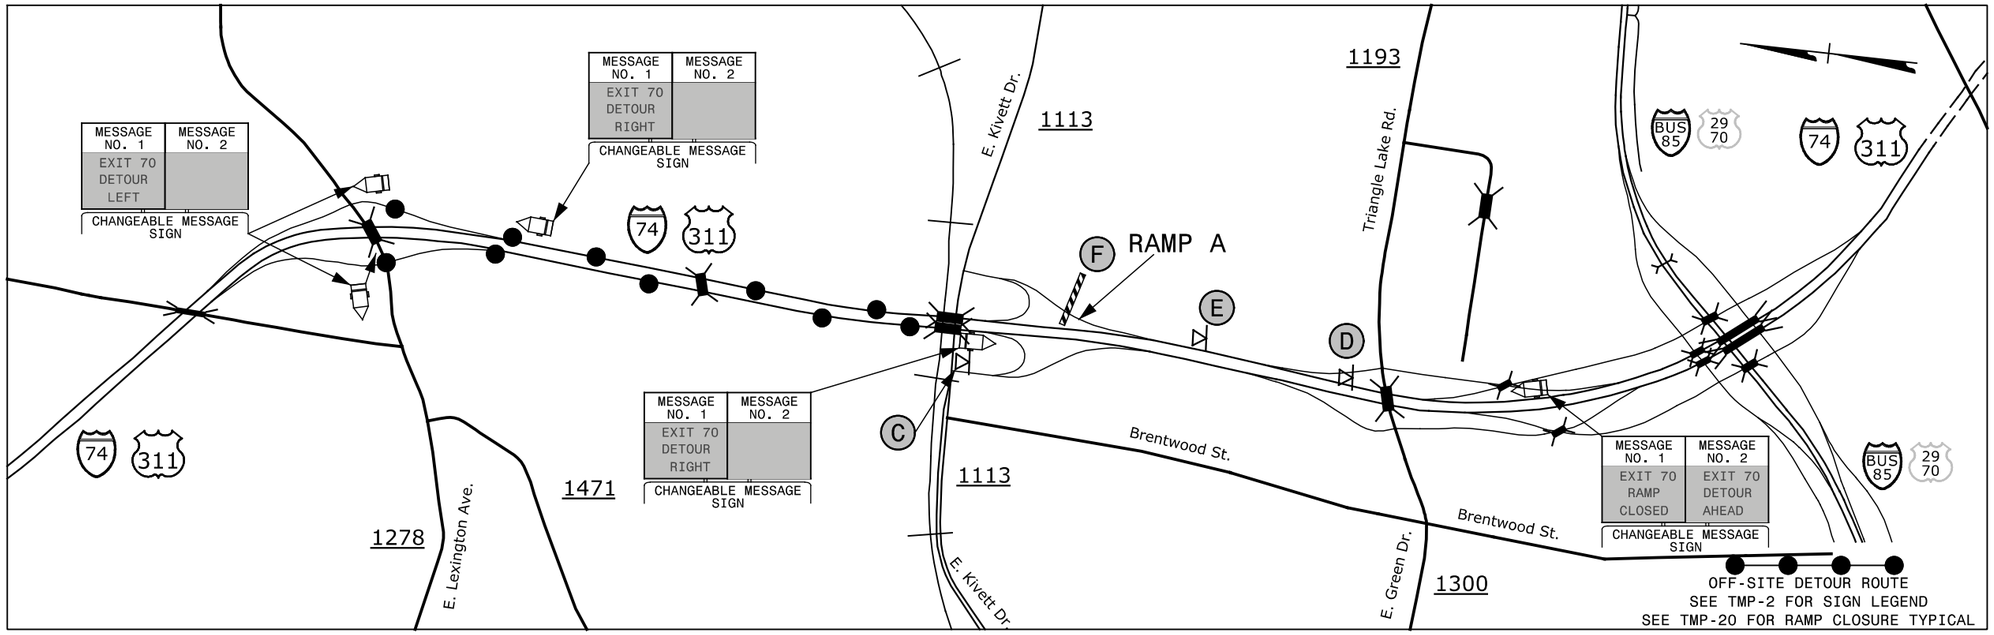

EXIT 70 LOOP A - I-74/US 311

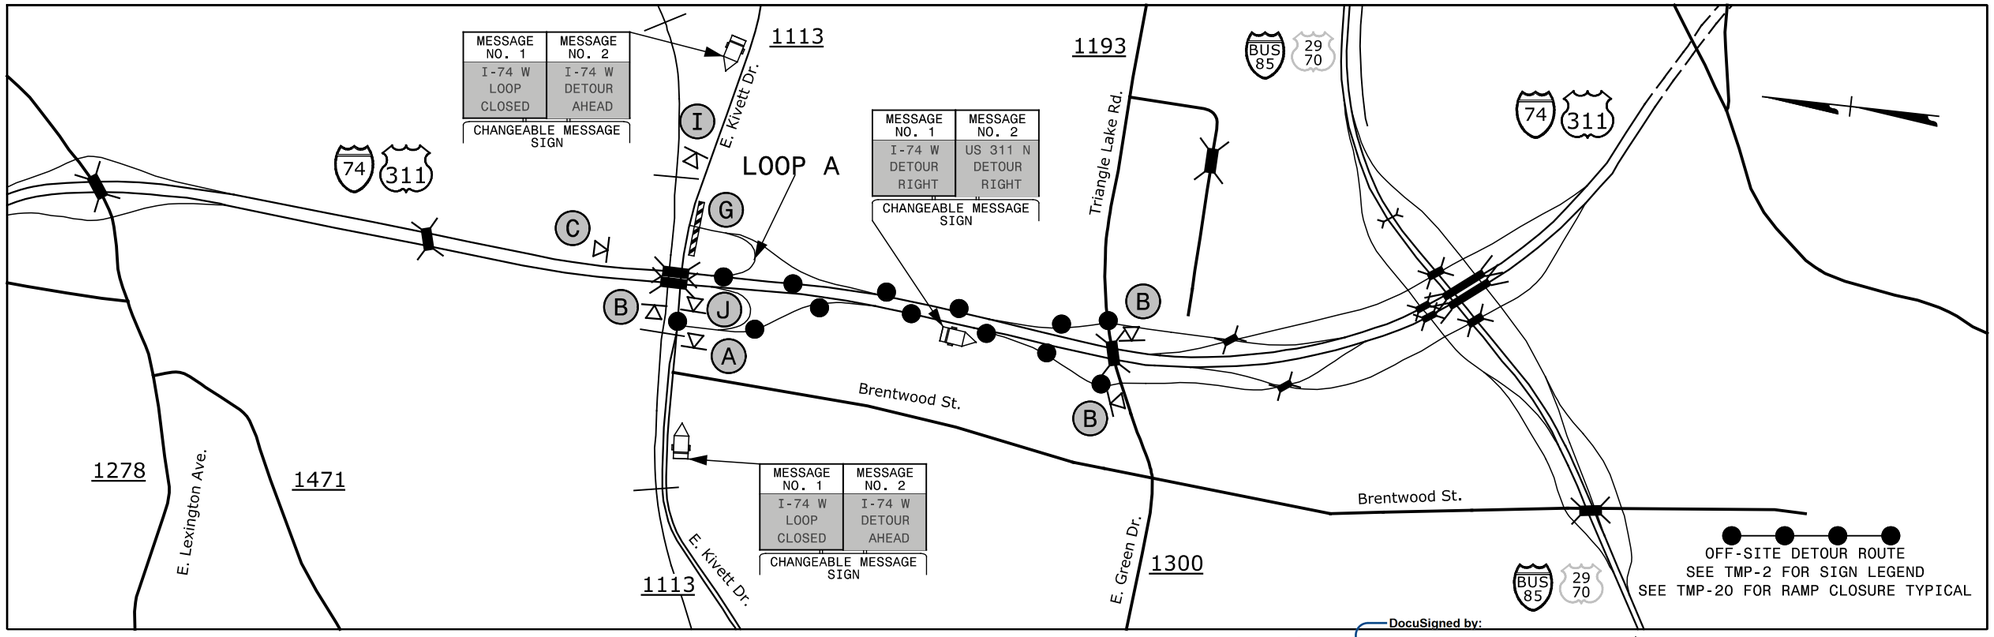

SEPI ENGINEERING & CONSTRUCTION
1025 Wade Avenue
Raleigh, NC 27605
Tel:919-789-9977
Fax:919-789-9591
License: C-2197

APPROVED: DocuSigned by: Steve Miller 0D0E15EBB4C6...
DATE: 11/9/2015

SEAL
NORTH CAROLINA PROFESSIONAL ENGINEER SEAL 037026 STEVEN D. MILLER

DIVISION OF HIGHWAYS * STATE OF NORTH CAROLINA * DEPARTMENT OF TRANSPORTATION * WORK ZONE TRAFFIC CONTROL

EXIT 70 E KIVETT DR DETOUR

11/9/2015
G:\Traffic\TRIS.020.00 I-5767 & I-5736 TMP\TMP\I-5767_5736 TMP-15.dgn
jwiles