DocuSign Envelope ID: 74A8F00C-56A5-40BC-B9F3-814569B7D7F9

PROJ. REFERENCE NO.	SHEET NO.
I-5736/I-5767	TMP-19

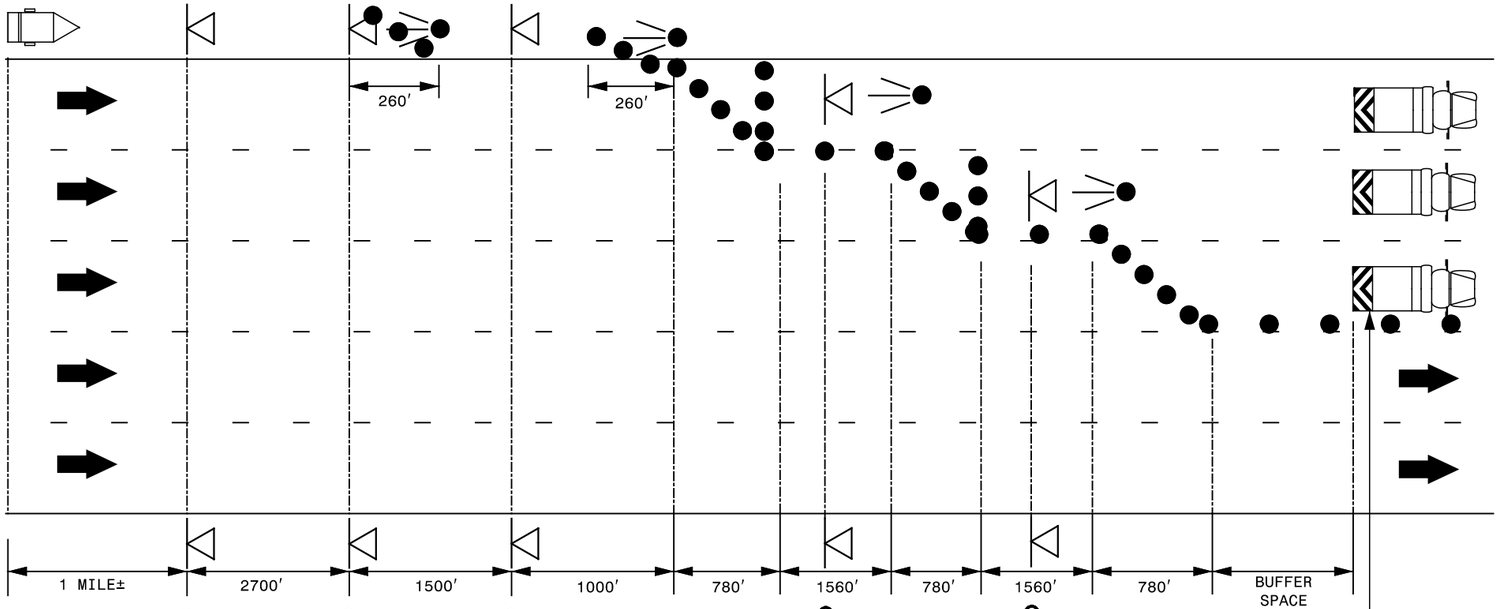

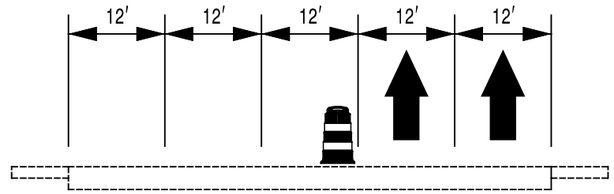

MESSAGE NO. 1	MESSAGE NO. 2
LEFT	CLOSED
THREE	NEXT
LANES	XX MILES

CHANGEABLE MESSAGE SIGN

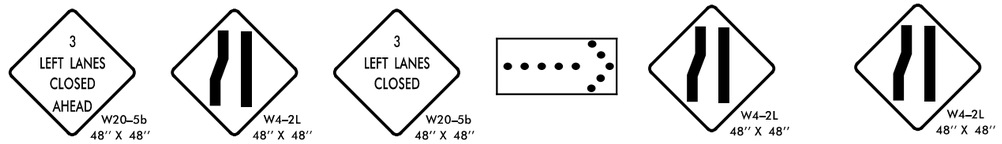

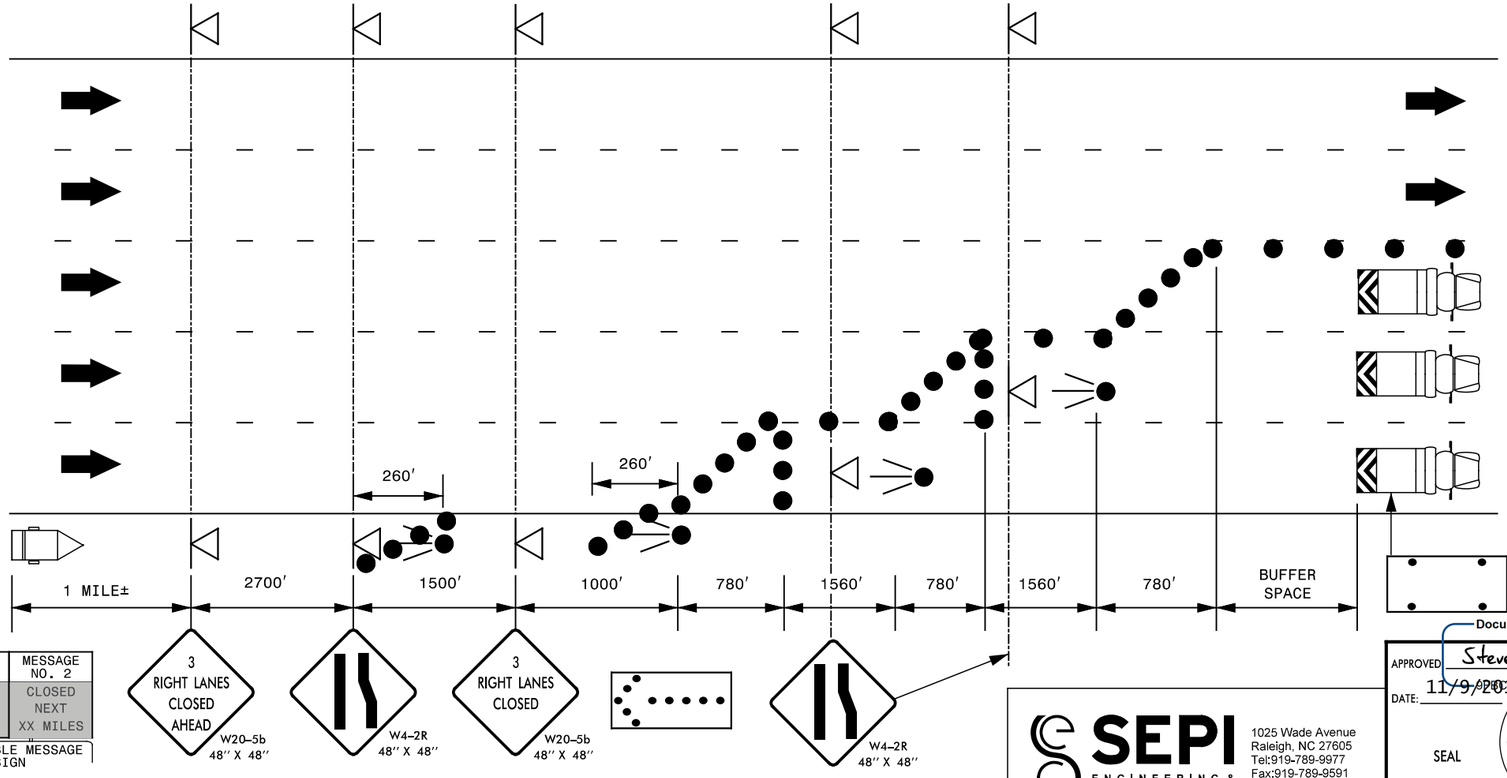

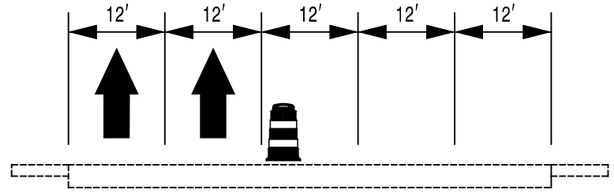

MESSAGE NO. 1	MESSAGE NO. 2
RIGHT	CLOSED
THREE	NEXT
LANES	XX MILES

CHANGEABLE MESSAGE SIGN

SEPI ENGINEERING & CONSTRUCTION
1025 Wade Avenue
Raleigh, NC 27605
Tel:919-789-9977
Fax:919-789-9591
License: C-2197

APPROVED DocuSigned by: Steve Miller
DATE: 11/9/2015

SEAL 037026 NORTH CAROLINA PROFESSIONAL ENGINEER STEVEN D. MILLER

DIVISION OF HIGHWAYS STATE OF NORTH CAROLINA DEPARTMENT OF TRANSPORTATION WORK ZONE TRAFFIC CONTROL

LANE CLOSURE TYPICAL

11/9/2015
G:\Traffic\TRIS.020.00 I-5767 & I-5736 TMP\TMP\I-5767_5736 TMP-19.dgn
jwiles