PROJECT REFERENCE NO.	SHEET NO.
R-5605	EC-7/CONST.7
R/W SHEET NO.	
ROADWAY DESIGN ENGINEER	HYDRAULICS ENGINEER

CLEAN WATER DIVERSION

CWD — CWD — CWD — CWD

(Not to Scale)

DETAIL H

LATERAL BASE DITCH

(Not to Scale)

Matting for Erosion Control Temporary straw w/ net liner used to max flow depth, d

Min. D= 2.0 Ft.
Max. d= 1.5 Ft.
B= 2 Ft.
b= 0 Ft.

-L- FROM STA. 50+92.00 TO STA. 51+47.00 RT

NOTES: ANY DEVIATION FROM OPTIONS GIVEN WILL REQUIRE PRIOR APPROVAL BY ENGINEER.

ADDITIONAL EROSION CONTROL DEVICES MAY NEED TO BE INSTALLED AS DIRECTED BY THE ENGINEER.

NOTE:
PERIMETER EROSION CONTROL MEASURES SHALL BE INSTALLED DURING CLEARING AND GRUBBING PHASE.

CLEARING AND GRUBBING EROSION CONTROL FOR CONSTRUCTION SHEET 7

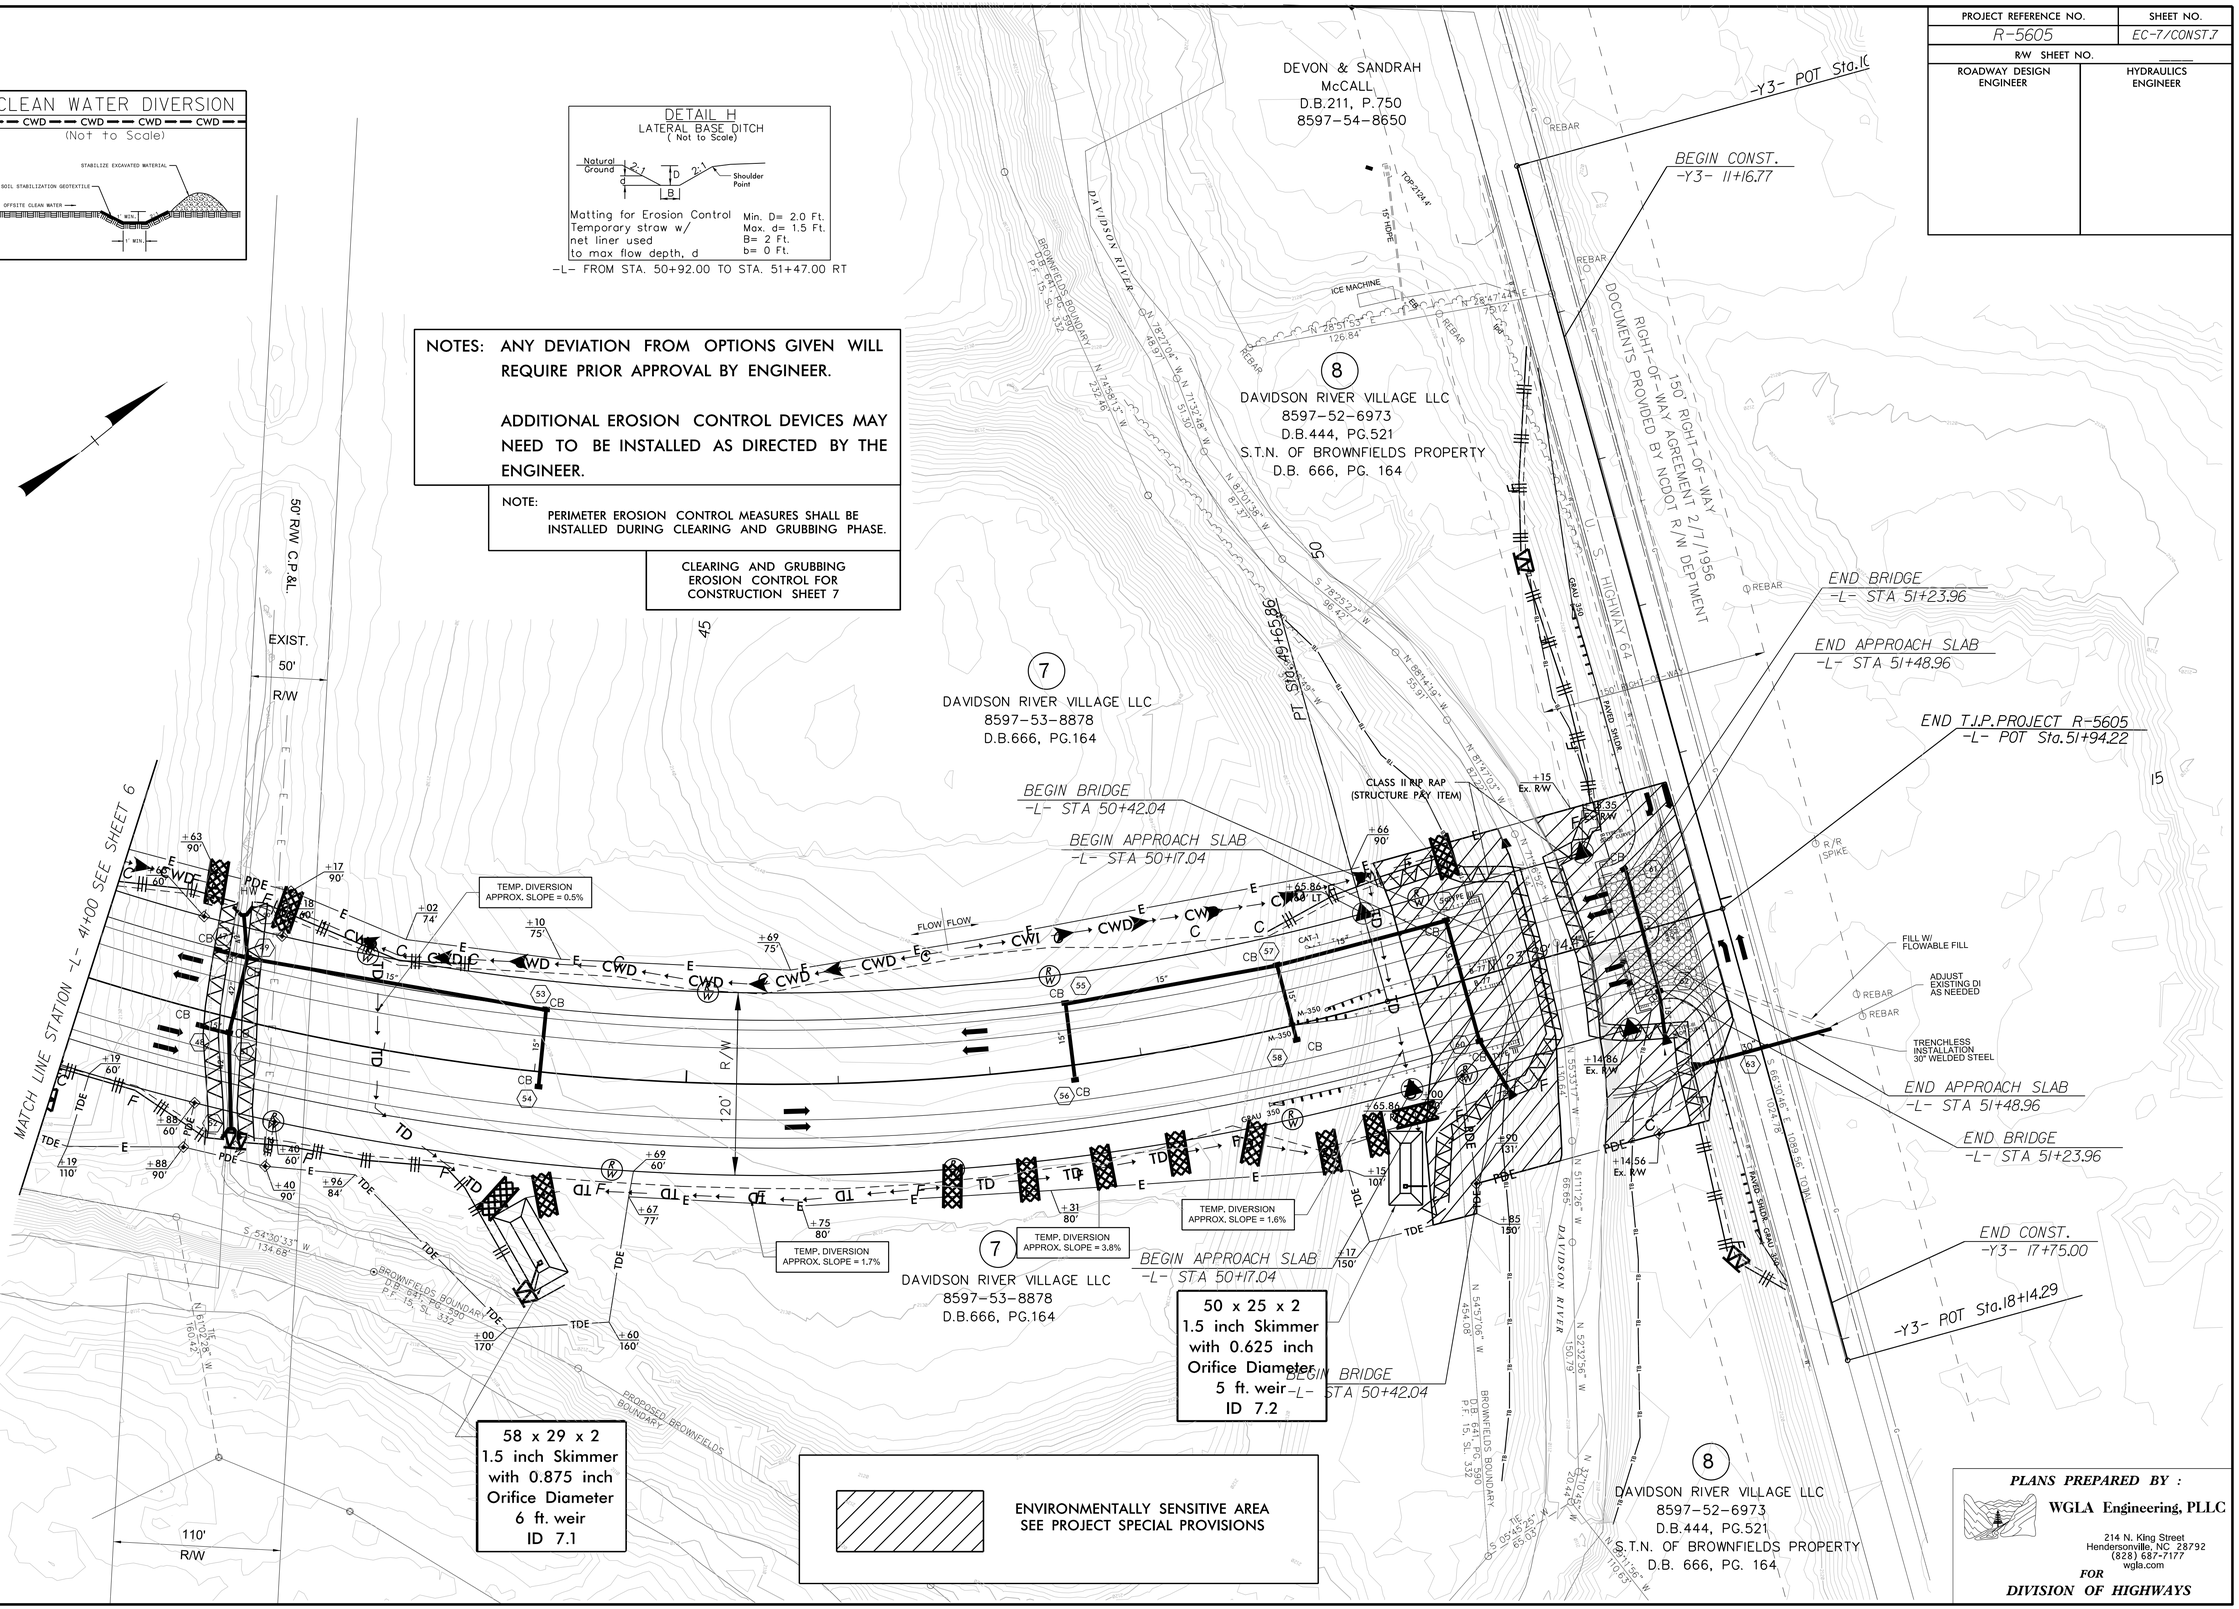

PLANS PREPARED BY :

WGLA Engineering, PLLC

214 N. King Street
Hendersonville, NC 28792
(828) 687-7177
wgla.com

FOR

DIVISION OF HIGHWAYS