PROJECT REFERENCE NO.	SHEET NO.
R-5605	UO-5/CONST.7

UTILITIES BY OTHERS

NOTE:
ALL PROPOSED UTILITY WORK SHOWN ON THIS SHEET WILL BE DONE BY OTHERS. NO PAYMENT WILL BE MADE TO THE CONTRACTOR FOR PROPOSED UTILITY WORK SHOWN ON THIS SHEET.

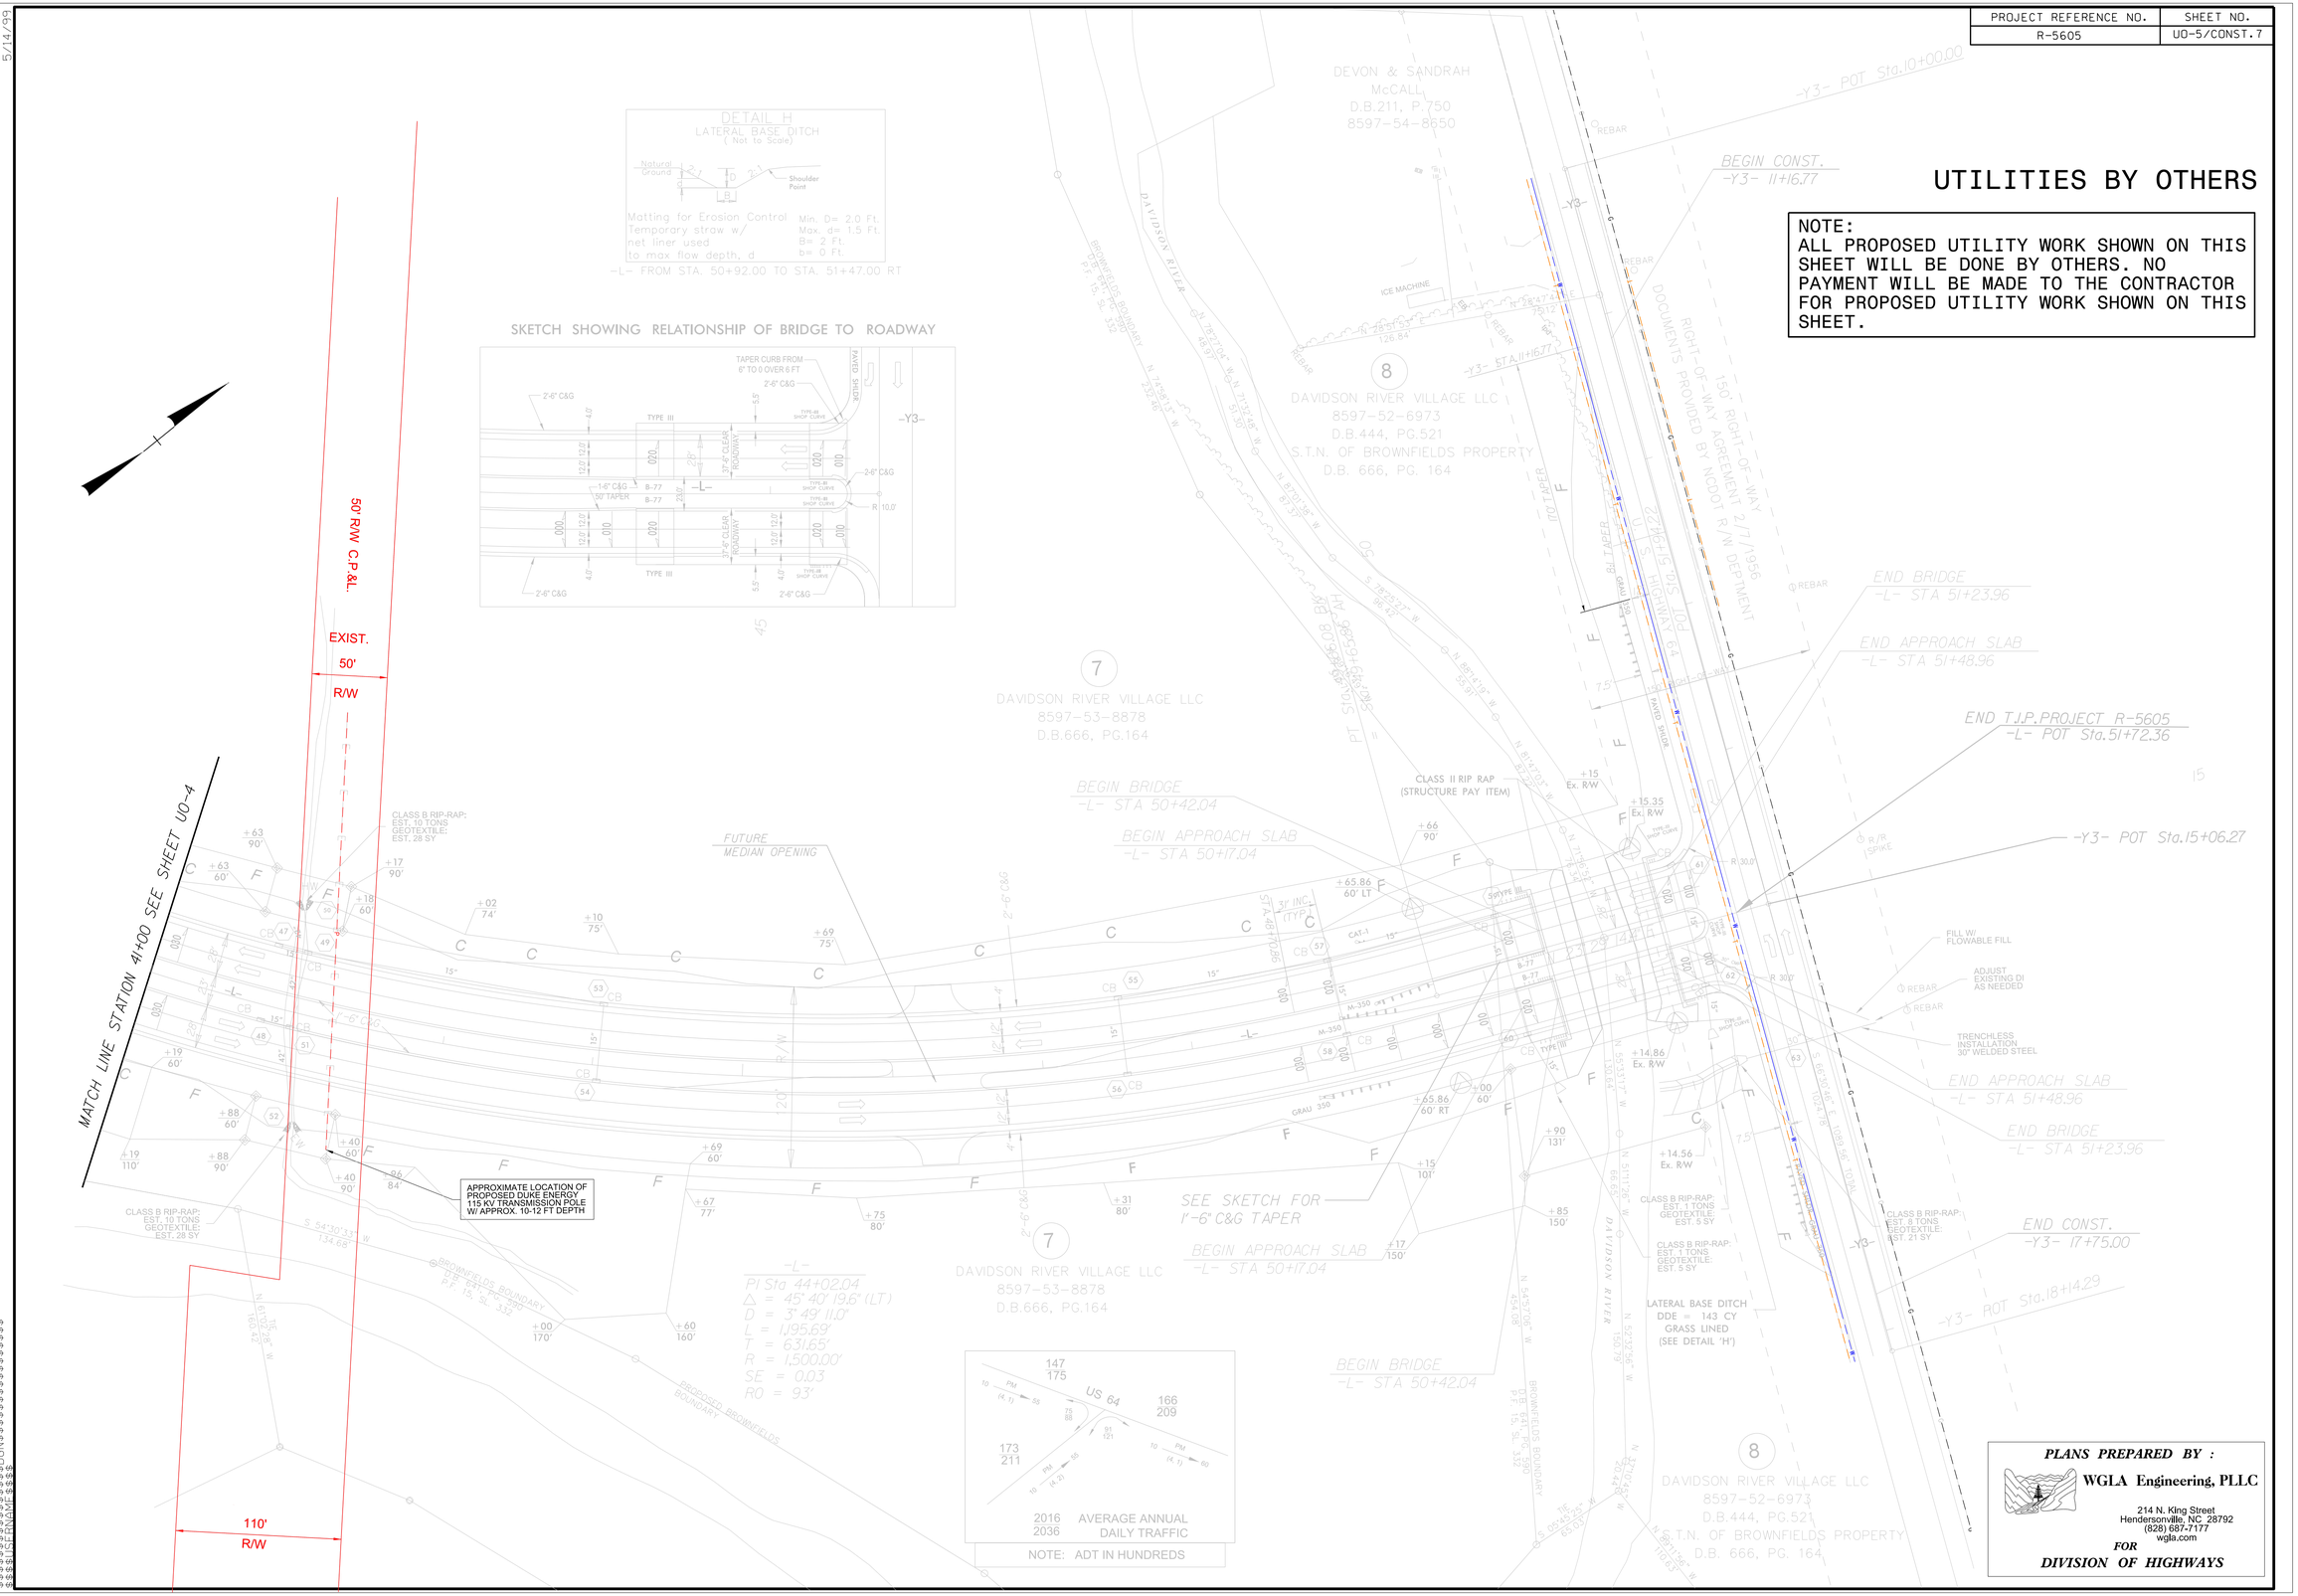

PLANS PREPARED BY :

WGLA Engineering, PLLC

214 N. King Street
Hendersonville, NC 28792
(828) 687-7177
wgla.com

FOR

DIVISION OF HIGHWAYS

5/14/99

DATE=9/9/99 TIME=8:00