DocuSign Envelope ID: E0C7BB28-F6B8-4C53-AC05-C1F70B92D4C4

PROJ. REFERENCE NO.	SHEET NO.
I-5309/I-5836	TMP-17

EXIT 148 RAMP C - I-40/I-85

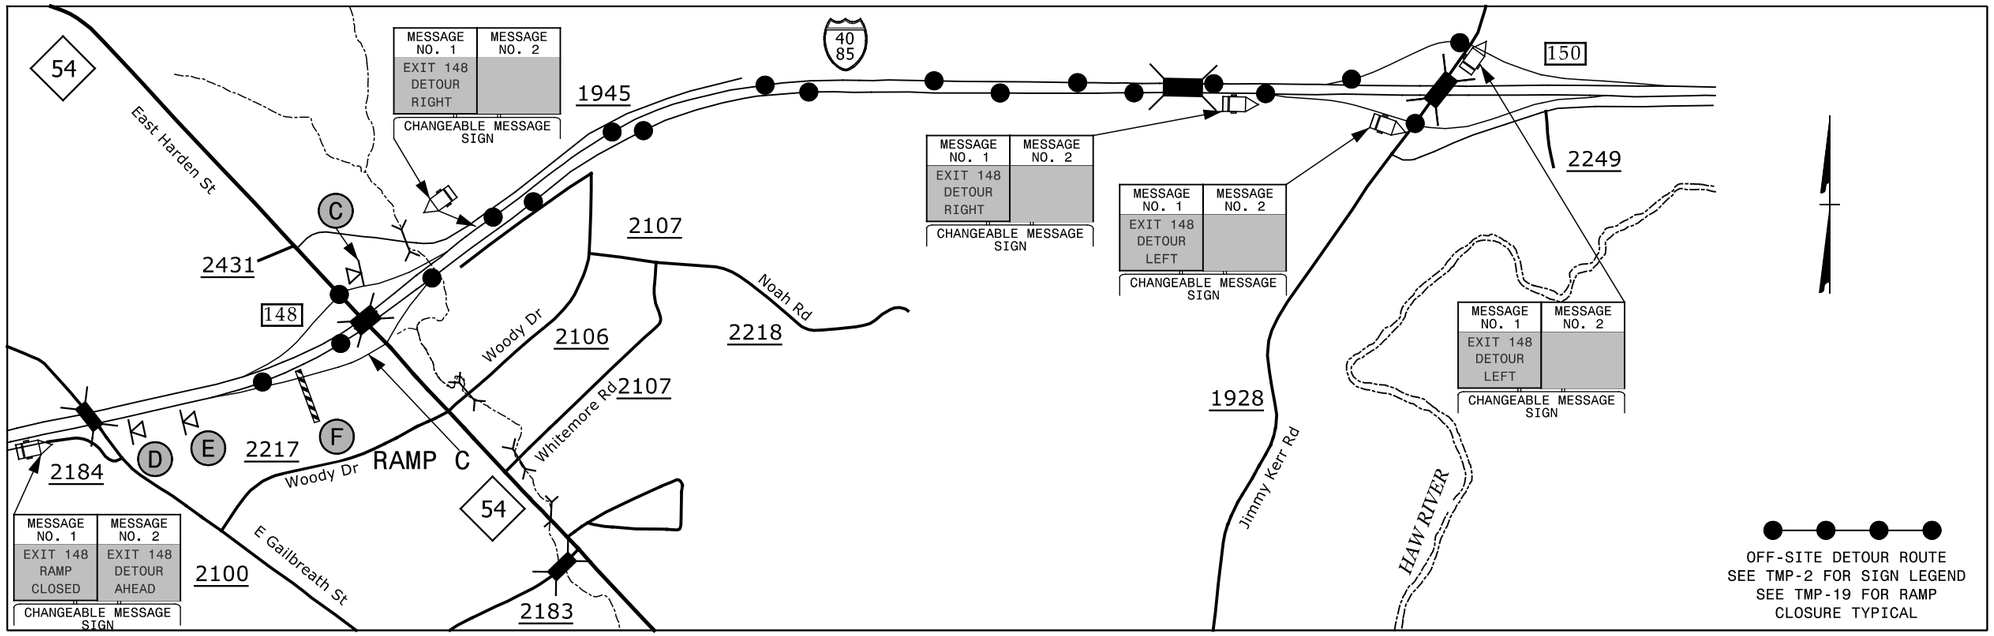

EXIT 148 RAMP D - I-40/I-85

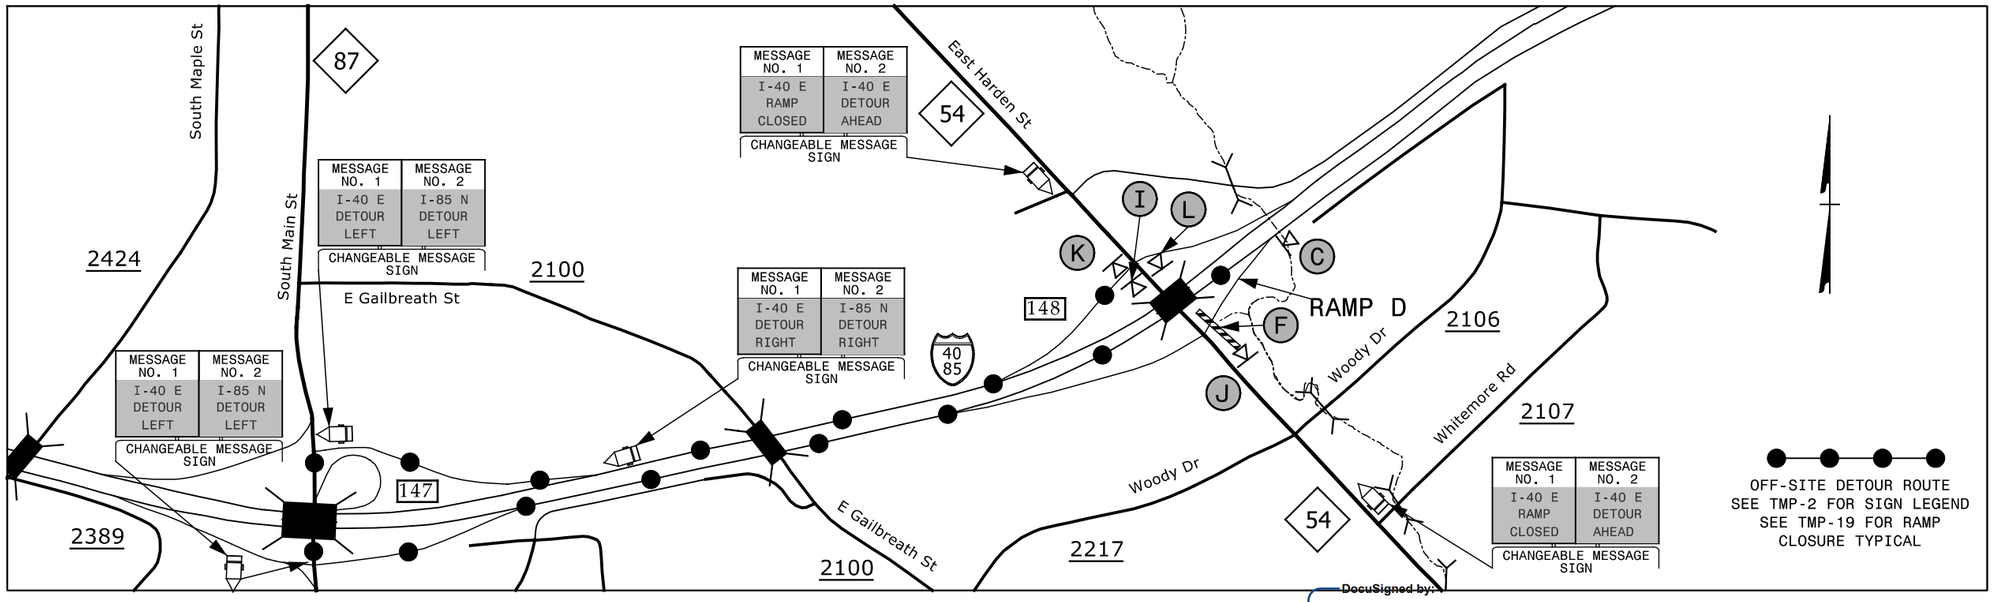

DocuSigned by:

APPROVED: Steve Miller

DATE: 12/7/2015

SEAL

NORTH CAROLINA PROFESSIONAL SEAL 037026 ENGINEER STEVEN D. MILLER

DOCUMENT NOT CONSIDERED FINAL UNLESS ALL SIGNATURES COMPLETED

SEPI ENGINEERING & CONSTRUCTION
1025 Wade Avenue
Raleigh, NC 27605
Tel:919-789-9977
Fax:919-789-9591
License: C-2197

DIVISION OF HIGHWAYS · STATE OF NORTH CAROLINA · DEPARTMENT OF TRANSPORTATION · WORK ZONE TRAFFIC CONTROL

EXIT 148
NC 54
DETOUR

12/7/2015
G:\Traffic\TRI5.022.00 I-5309 & I-5836 TMP\TMP\I-5309_5836 TMP-17.dgn
jwiles