09/08/99

See Sheet 1A For Index of Sheets
See Sheet 1B For Conventional Symbols

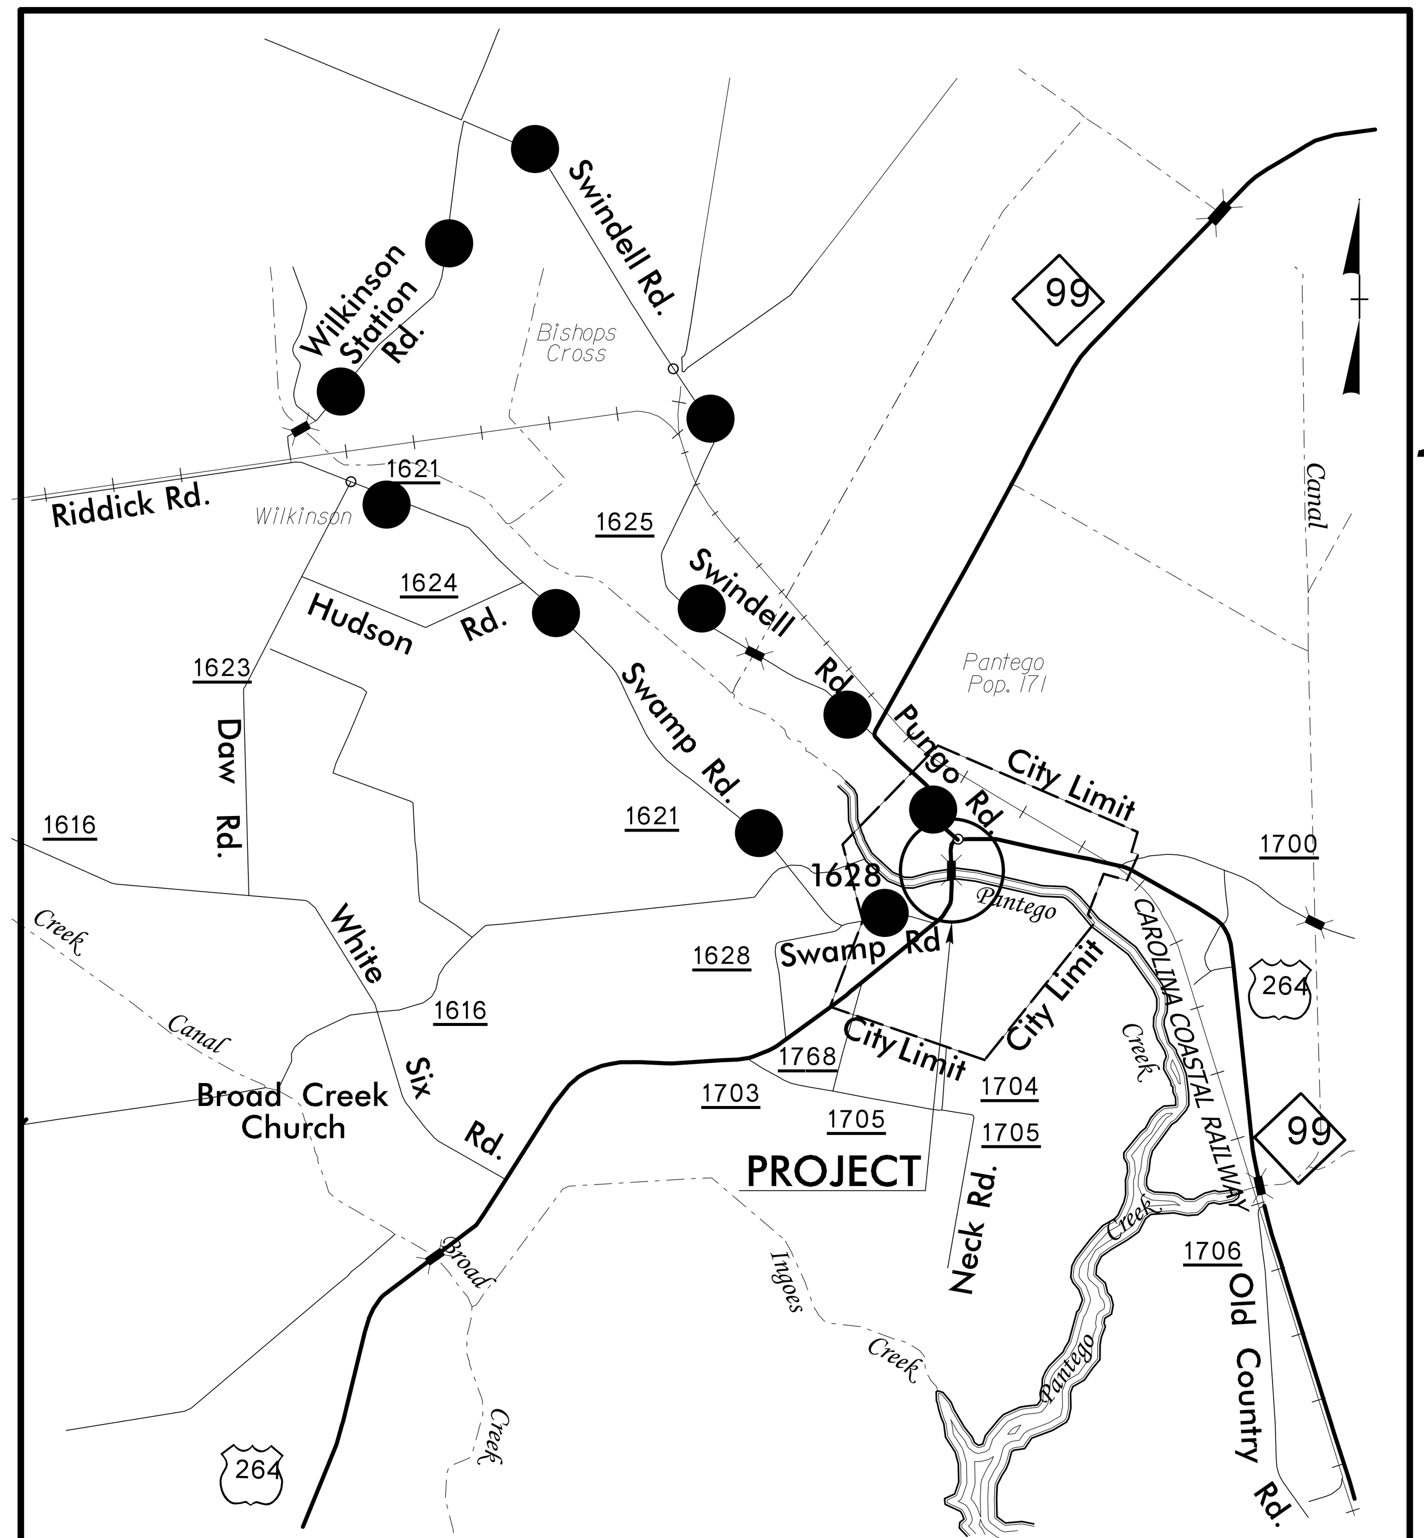

VICINITY MAP

DETOUR ROUTE

STATE OF NORTH CAROLINA
DIVISION OF HIGHWAYS

T.I.P. NO.	SHEET NO.
B–5300	UC–1

UTILITY CONSTRUCTION PLANS
BEAUFORT COUNTY & BELHAVEN

UTILITY CONSTRUCTION PLANS DESIGNED BY:

THE WOOTEN COMPANY
ENGINEERING | PLANNING | ARCHITECTURE
120 North Boylan Avenue Raleigh NC 27603-1423
919.828.0531 fax 919.834.3589
License Number: F-0115

James R. Gregg — *UTILITIES PROJECT MANAGER*

LOCATION: REPLACE BRIDGE NO. 55 OVER PANTEGO CREEK ON US 264

TYPE OF WORK: UTILITY RELOCATION

NAD 83/NA 2011

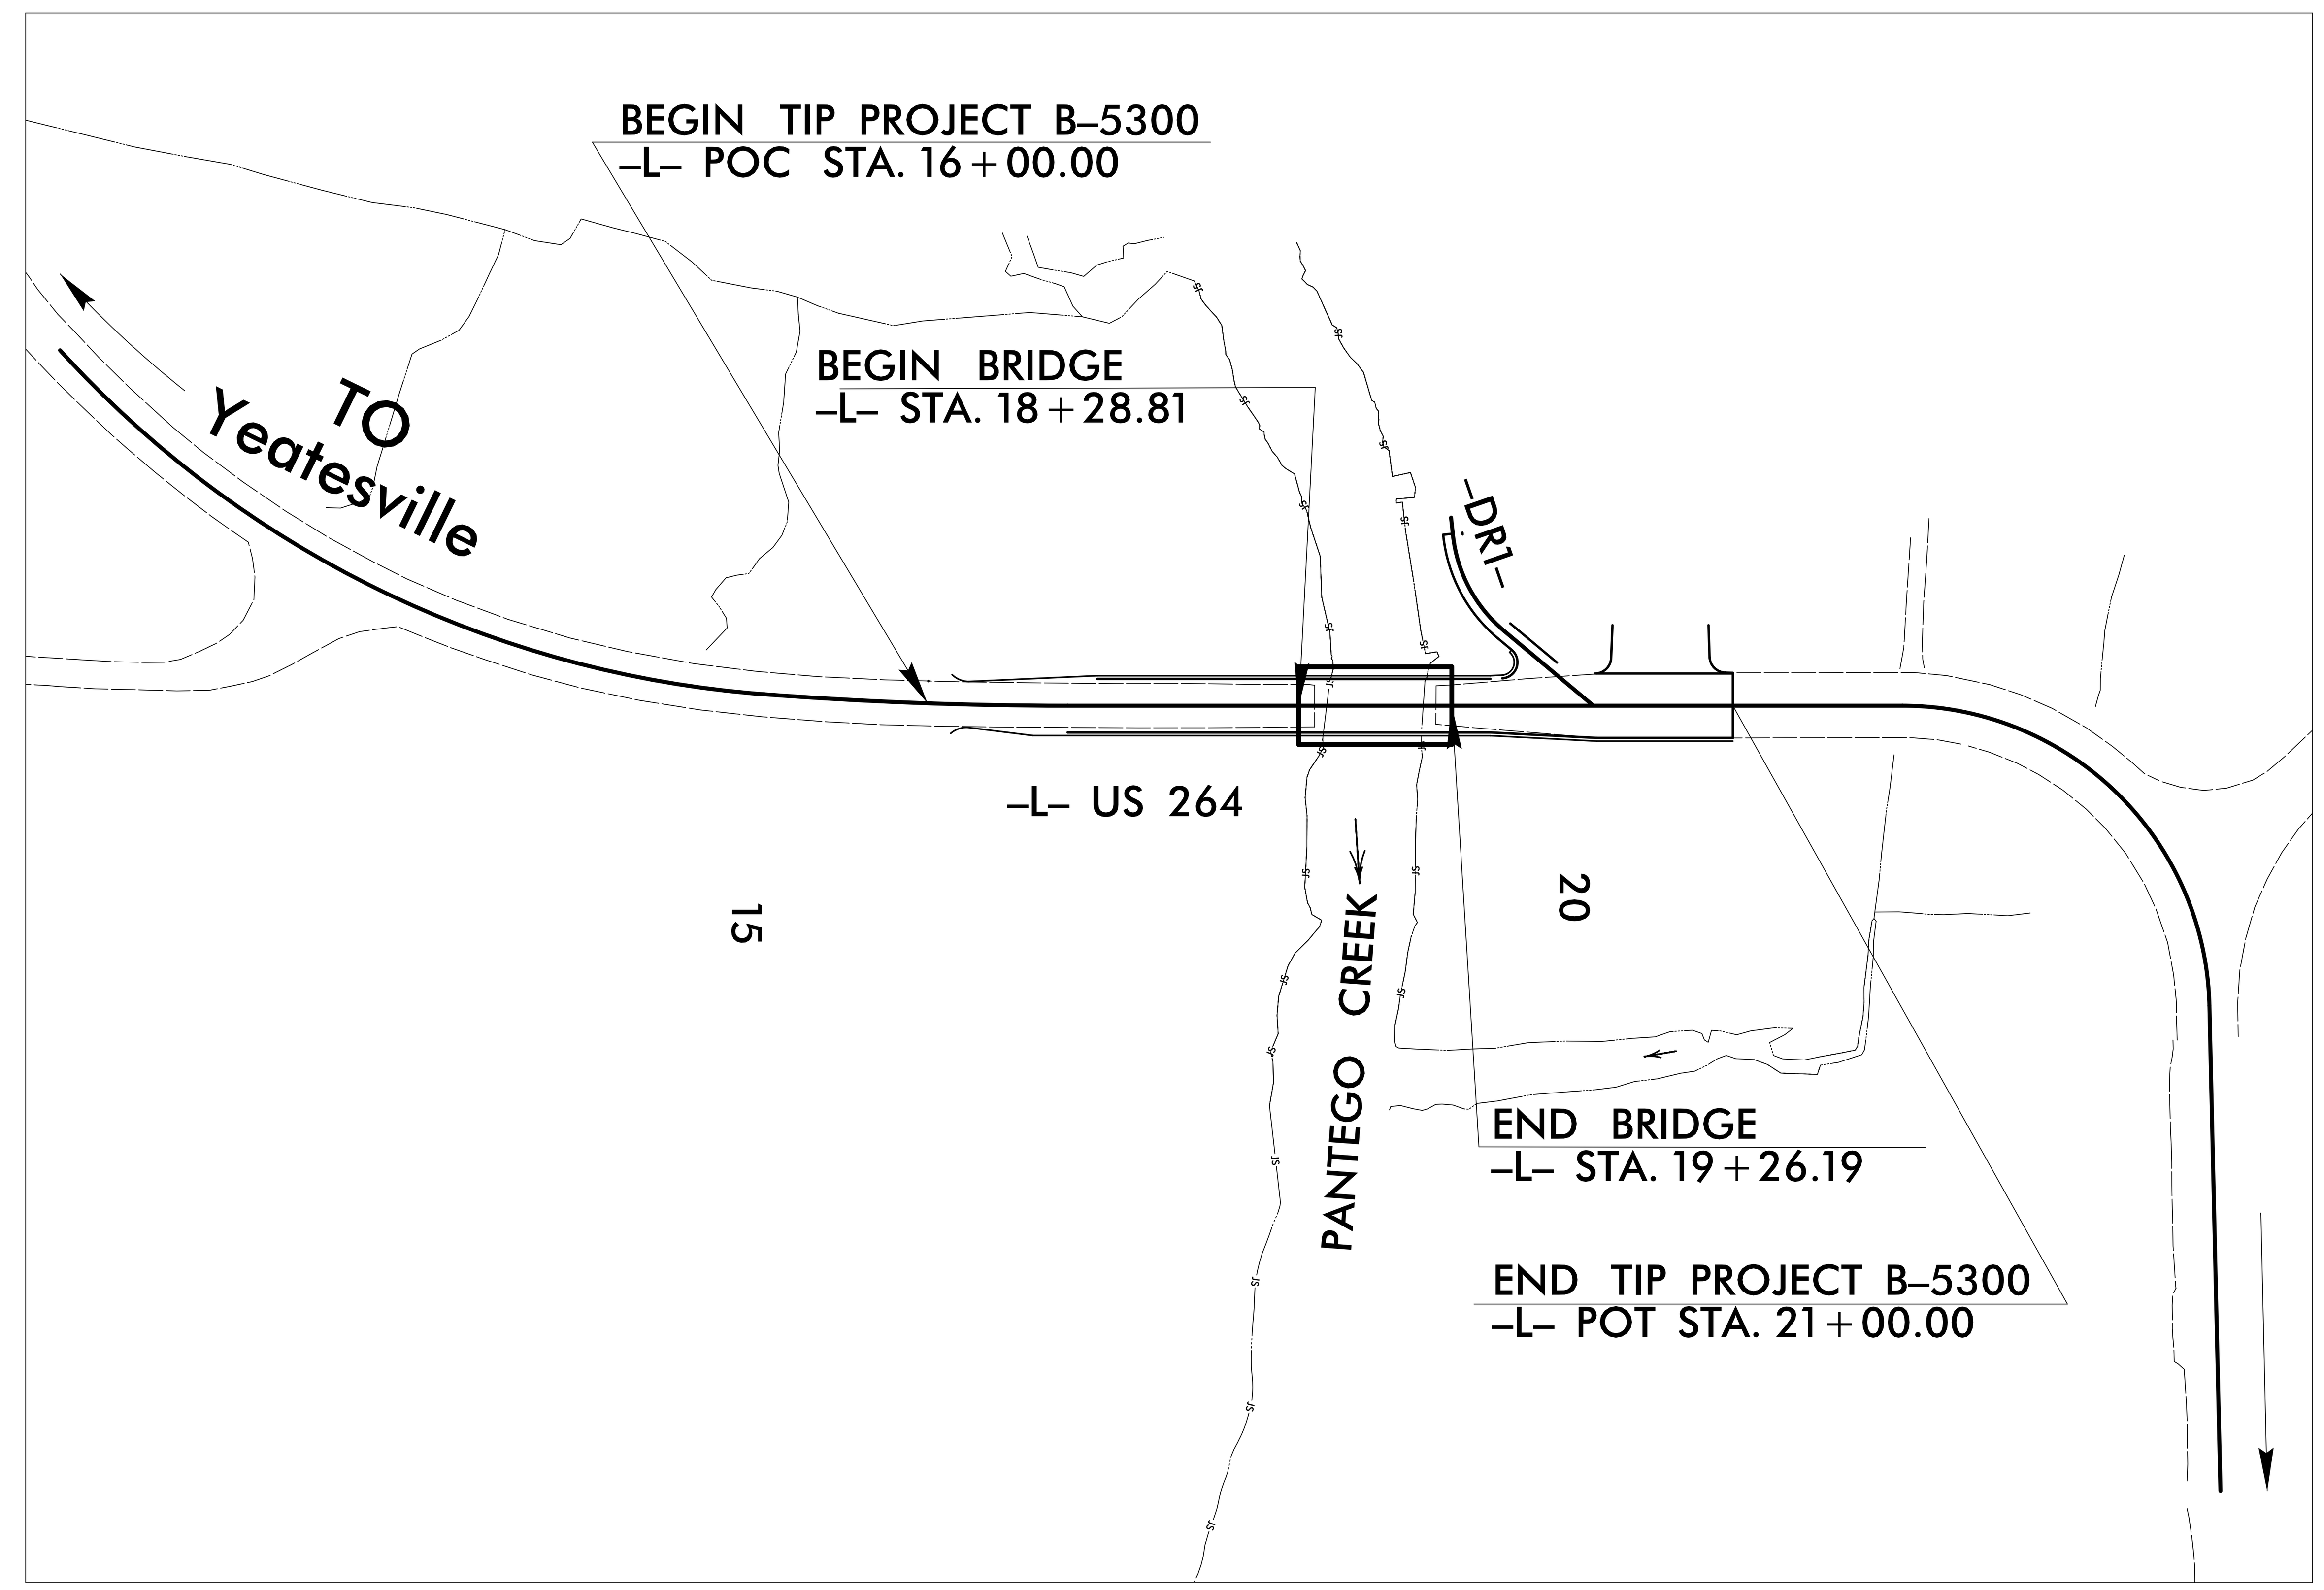

THERE IS NO CONTROL OF ACCESS ON THIS PROJECT.

TIP PROJECT: B–5300

CONTRACT:

GRAPHIC SCALES

50 25 0 50 100
PLANS

50 25 0 50 100
PROFILE (HORIZONTAL)

10 5 0 10 20
PROFILE (VERTICAL)

INDEX OF SHEETS

SHEET NO.	*DESCRIPTION*
UC–1	TITLE SHEET
UC–2	UTILITY SYMBOLOGY
UC–3	NOTES
UC–3A & UC–3B	DETAILS
UC–4	UTILITY CONSTRUCTION SHEET
UC–5	PROFILE SHEET

WATER AND SEWER OWNERS ON PROJECT

(1) BEAUFORT COUNTY (WATER)
(2) TOWN OF BELHAVEN (SEWER)

SEAL

NORTH CAROLINA PROFESSIONAL SEAL 37878 ENGINEER JAMES R. GREGG
DocuSigned by: James R. Gregg
891D2BFD82D24A3...
12/1/2015

Document Not Considered Final Unless All Signatures Completed

STATE OF NORTH CAROLINA DEPARTMENT OF TRANSPORTATION

PREPARED IN THE OFFICE OF:
DIVISION OF HIGHWAYS
UTILITIES UNIT
UTILITIES ENGINEERING

1591 MAIL SERVICES CENTER
RALEIGH NC 27699–1591
PHONE (919) 707–6690
FAX (919) 250–4151

Roger Worthington, P.E. — *UTILITIES SECTION ENGINEER*
Bo Hemphill, P.E. — *UTILITIES SQUAD LEADER*
Kifah Kamil — *SENIOR UTILITIES ENGINEER*

$$$$$$SYSTIME$$$$$
$$$$$$$$$$$$$$DGN$$$$$$$$$$$$$$$$$$$$$$$
$$$$USERNAME$$$$