DocuSign Envelope ID: 52BED705-EB57-48F1-9173-062CDA773CE0

STATE OF NORTH CAROLINA
DIVISION OF HIGHWAYS

TRANSPORTATION MANAGEMENT PLAN

GUILFORD COUNTY

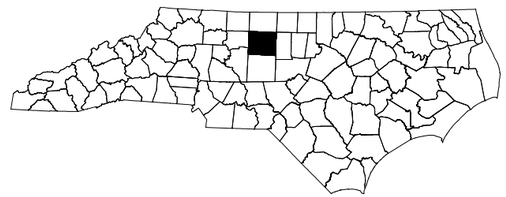

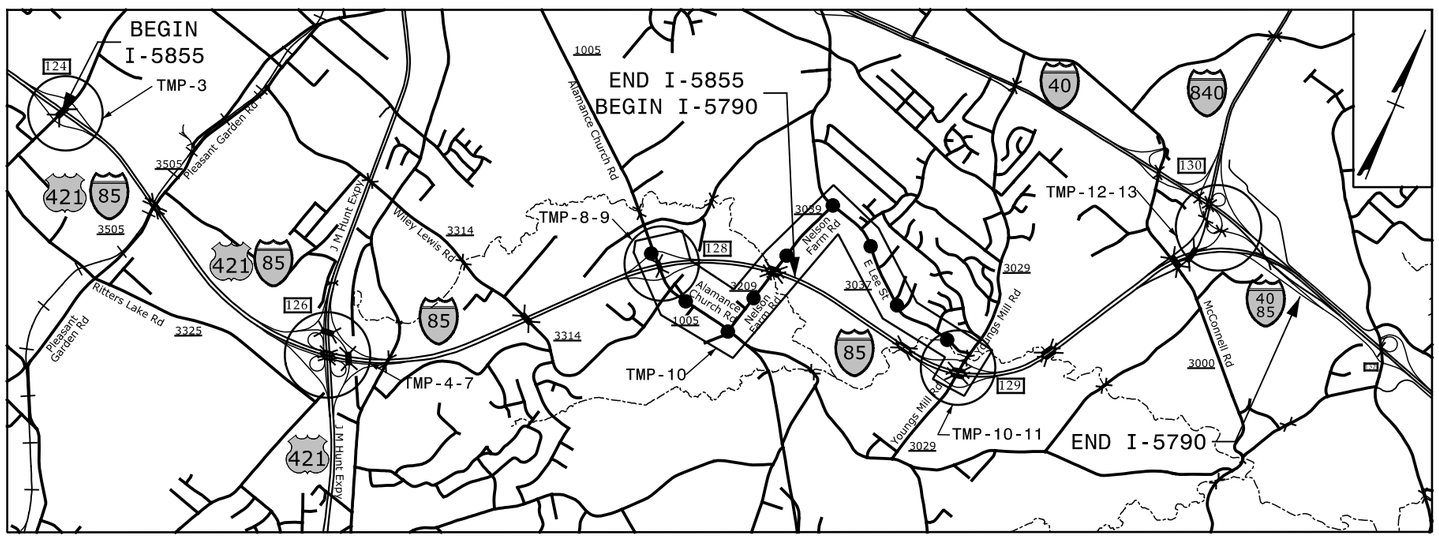

LOCATION: I–85 FROM S. ELM–EUGENE STREET TO 0.2 MILES EAST OF SR 3045 (MT HOPE CHURCH ROAD)

TYPE OF WORK: PAVEMENT REHABILITATION

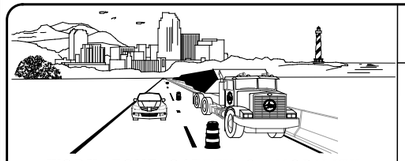

WORK ZONE SAFETY & MOBILITY
"from the MOUNTAINS to the COAST"

N.C.D.O.T. WORK ZONE TRAFFIC CONTROL
1561 MAIL SERVICE CENTER (MSC) RALEIGH, NC 27699–1561
750 N. GREENFIELD PARKWAY, GARNER, NC 27529 (DELIVERY)
PHONE: (919) 773–2800 FAX: (919) 771–2745

J. S. BOURNE, P.E. — *STATE TRAFFIC MANAGEMENT ENGINEER*
D. W. BISSETTE, P.E. — *TRAFFIC CONTROL PROJECT ENGINEER*
H. SHYU, P.E. — *TRAFFIC CONTROL PROJECT DESIGN ENGINEER*
A. LYUDMIRSKAYA — *TRAFFIC CONTROL DESIGN ENGINEER*

DIVISION OF HIGHWAYS · STATE OF NORTH CAROLINA · DEPARTMENT OF TRANSPORTATION · WORK ZONE TRAFFIC CONTROL

INDEX OF SHEETS

SHEET NO.	TITLE
TMP-1	TITLE SHEET, VICINITY MAP, AND INDEX OF SHEETS
TMP-1A	LIST OF APPLICABLE ROADWAY STANDARD DRAWINGS AND LEGEND
TMP-1B	TRANSPORTATION OPERATIONS PLAN: (GENERAL NOTES)
TMP-1C	TRANSPORTATION OPERATIONS PLAN: (MANAGEMENT STRATEGIES AND PHASING)
TMP-2	SIGN LEGEND
TMP-3	EXIT 124 S ELM-EUGENE ST DETOUR
TMP-4-7	I-85/JM HUNT EXPY DETOURS
TMP-8-9	EXIT 128 ALAMANCE CHURCH RD DETOUR
TMP-10-11	EXIT 129 YOUNGS MILL RD DETOUR
TMP-12	EXIT 44 I-85 DETOUR
TMP-13	EXIT 132 MT HOPE CHURCH RD DETOUR
TMP-14	LANE CLOSURE TYPICAL
TMP-15	RAMP CLOSURE TYPICAL

DOCUMENT NOT CONSIDERED FINAL UNLESS ALL SIGNATURES COMPLETED

SEPI ENGINEERING & CONSTRUCTION
1025 Wade Avenue
Raleigh, NC 27605
Tel:919-789-9977
Fax:919-789-9591
License: C-2197

APPROVED: DocuSigned by: Steve Miller
DATE: 12/4/2015 | 10:00 AM PST

SEAL — NORTH CAROLINA PROFESSIONAL SEAL 037026 ENGINEER STEVEN D. MILLER

SHEET NO. TMP–1

I–5790/I–5855

TIP PROJECT:

12/3/2015
G:\Traffic\TRI5.025.00 I-5790 & I-5855 TMP\TMP\I-5790_I-5855 TMP-1.dgn
lwiles