PROJECT REFERENCE NO.	SHEET NO.
I-5788	18

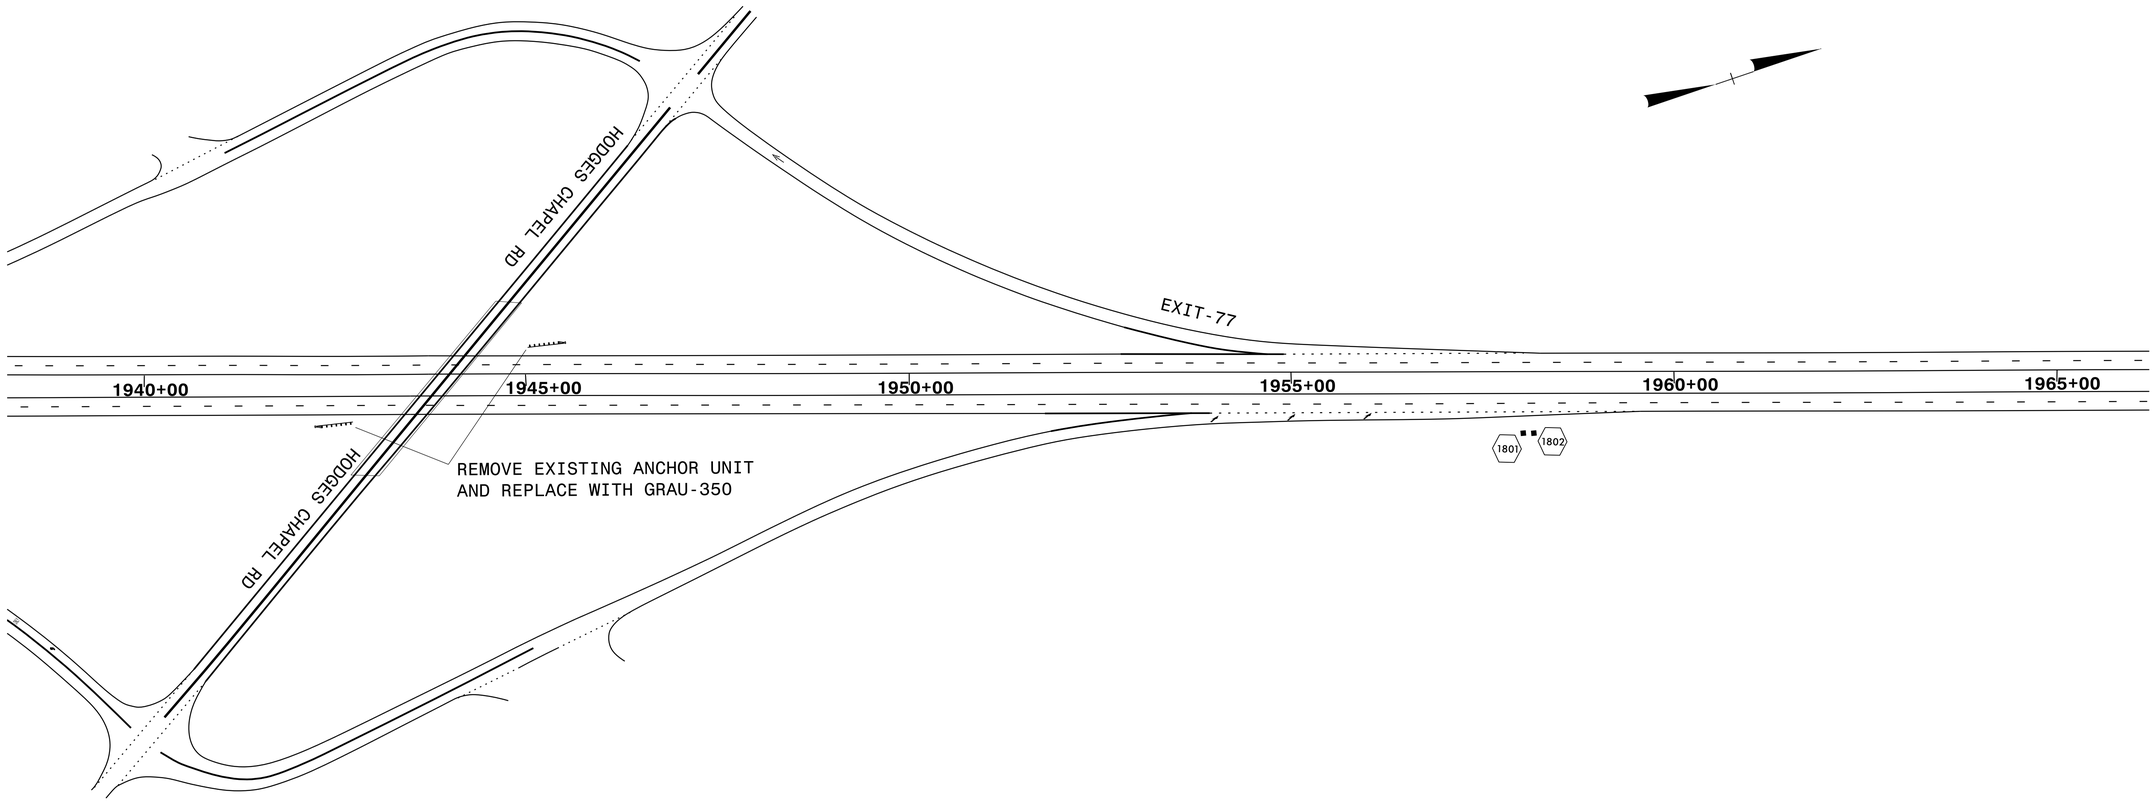

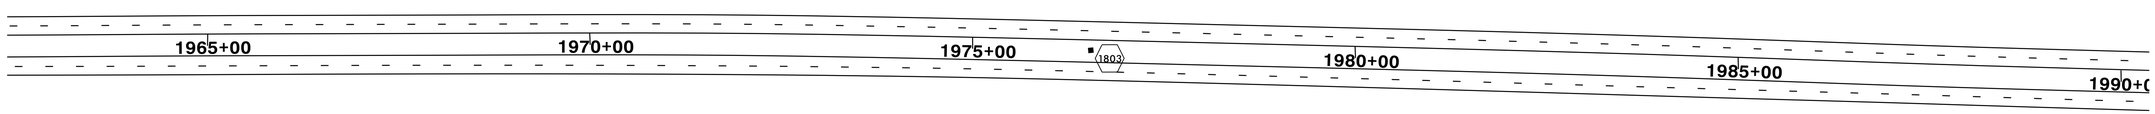

REVISIONS

8/17/99

16-DEC-2015 17:33
I:\Projects\I-5788 I-95 from mm53 to Harnett_Johnston County Line_Resurface and Bridges_Cumb-Har Co\Roadway\I-5788_Rdy_psh_18.dgn
$$$$USERNAME$$$$