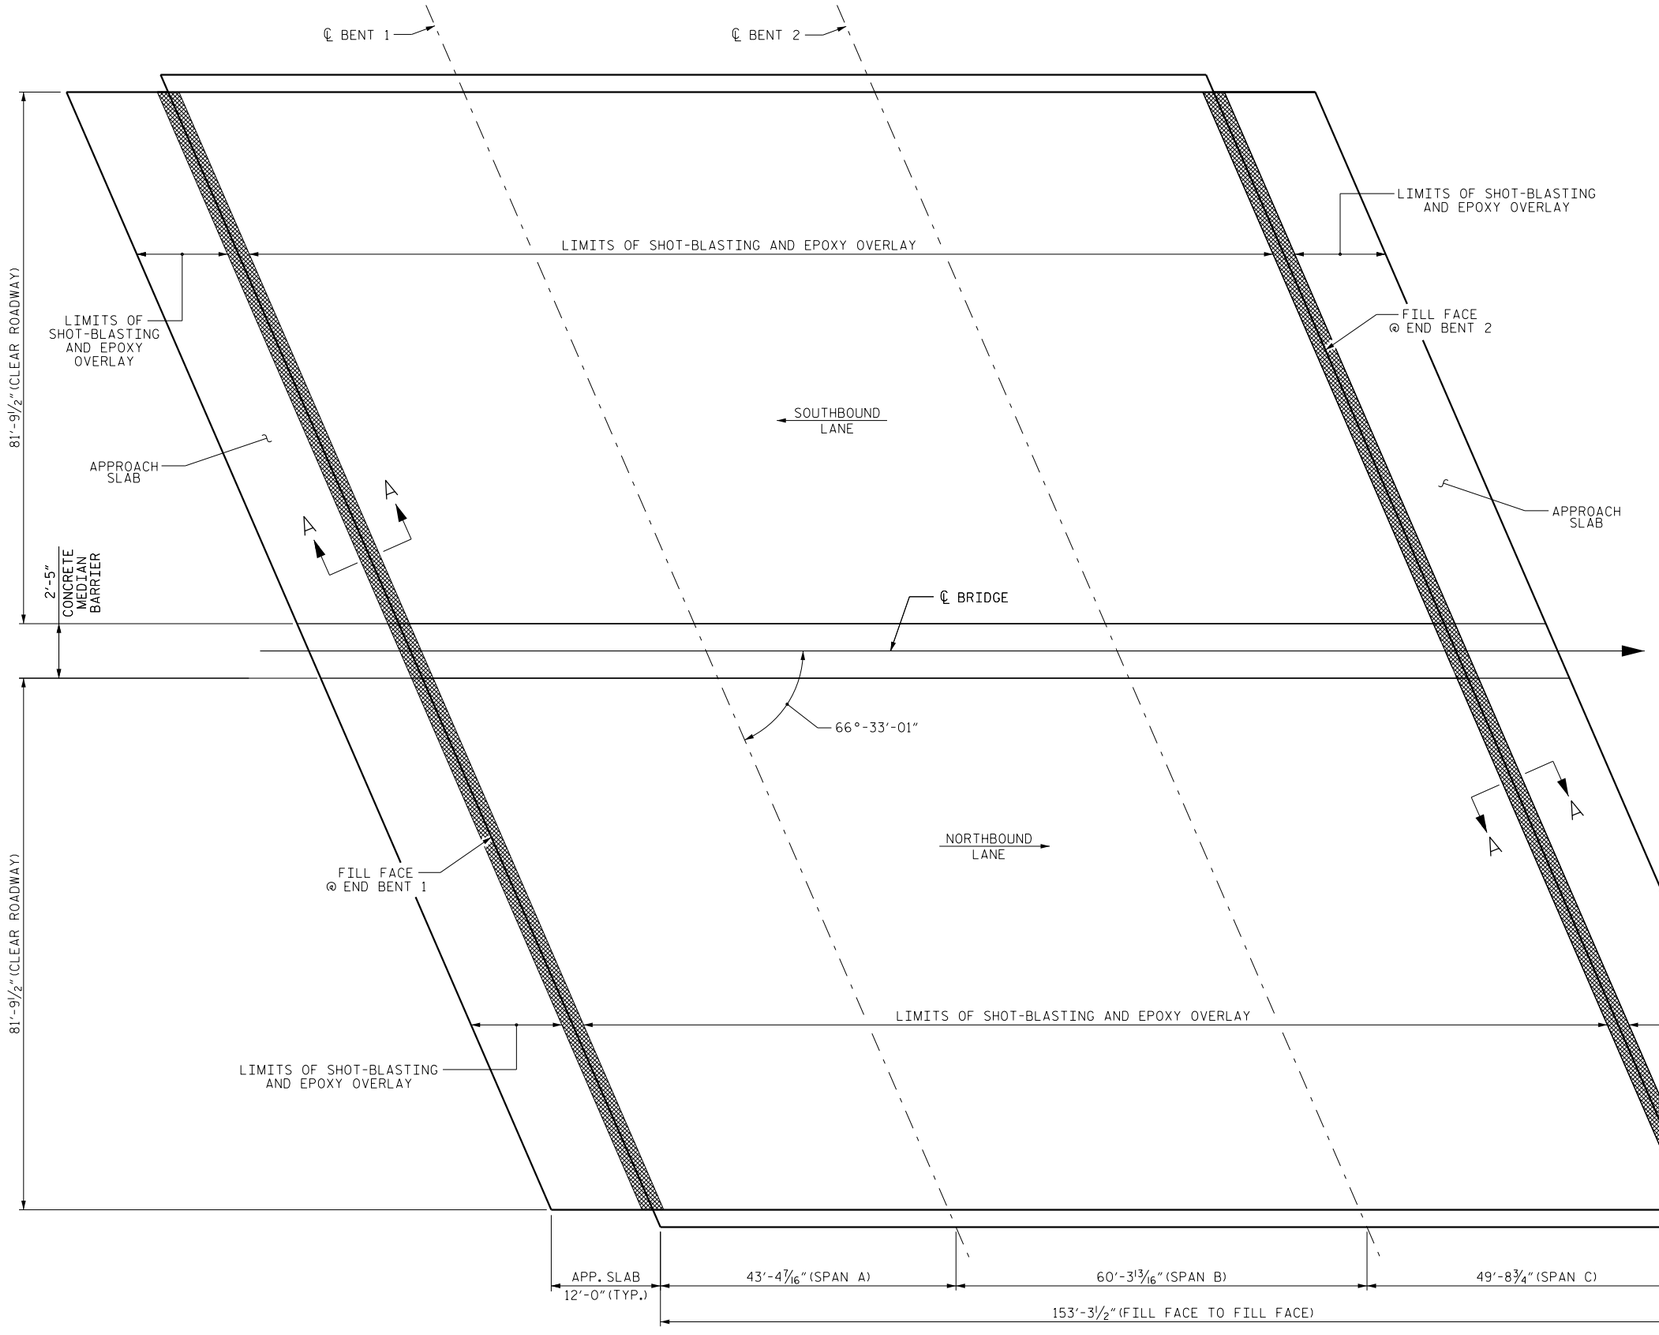

PLAN

(FOR SECTION VIEW SEE SHEET S-4)

SUMMARY OF QUANTITIES

	ESTIMATE	ACTUAL
CONCRETE DECK REPAIR FOR EPOXY OVERLAY	* 3 C.Y.	
EPOXY OVERLAY SYSTEM	28,287 SQ. FT.	

NOTE:

* CONCRETE DECK REPAIR FOR EPOXY OVERLAY IS NOT ANTICIPATED. TOKEN PAY ITEMS ARE INDICATED FOR PRICING PURPOSE IN CASE UNANTICIPATED REPAIR AREAS ARE ENCOUNTERED.

EPOXY OVERLAY

BRIDGE JOINT TO REMAIN

PROJECT NO. I-5741

ROWAN COUNTY

BRIDGE NO. 115

SHEET 1 OF 2

STATE OF NORTH CAROLINA
DEPARTMENT OF TRANSPORTATION
RALEIGH

SURFACE PREPARATION AND EPOXY OVERLAY

DocuSigned by:
E065C4001D4C43D...

NORTH CAROLINA PROFESSIONAL SEAL 20103 ENGINEER FARZIN ASEFNIA

11/20/2015

REVISIONS						SHEET NO.
NO.	BY:	DATE:	NO.	BY:	DATE:	S-4
1			3			TOTAL SHEETS
2			4			6

DRAWN BY : M.K. BEARD DATE : 10/15/18
CHECKED BY : J.D. HAWK DATE : 10/28/15

16-NOV-2015 13:06
Z:\TIPProjects-I\I5741\Structures\DGN\401_001_I5741_SMU_S4_SP.DGN
fasefnia