PROJECT REFERENCE NO.	SHEET NO.
B-5123	2C-3

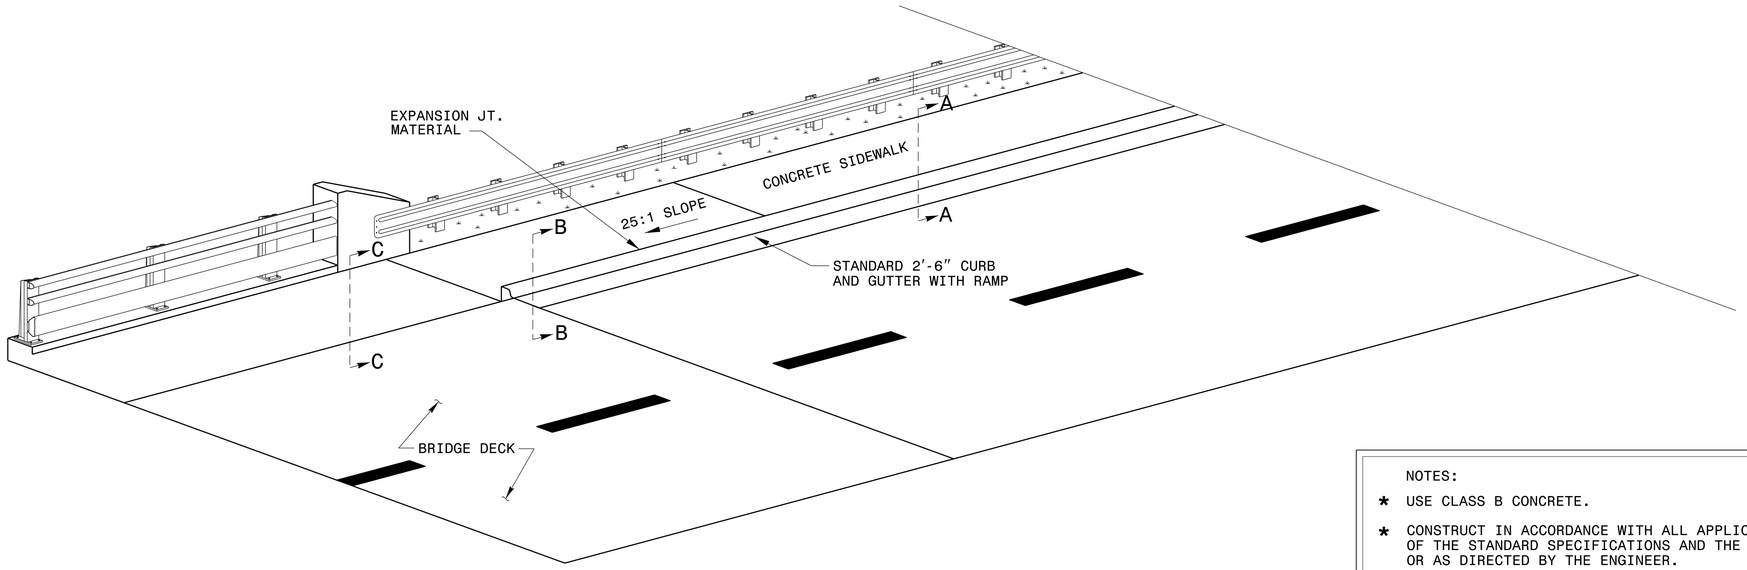

NOTES:

* USE CLASS B CONCRETE.
* CONSTRUCT IN ACCORDANCE WITH ALL APPLICABLE REQUIREMENTS OF THE STANDARD SPECIFICATIONS AND THE ROADWAY DRAWINGS OR AS DIRECTED BY THE ENGINEER.
* SEE ROADWAY PLANS FOR GUARDRAIL PLACEMENT.
* GUARDRAIL AND BARRIER ADJACENT TO TRAVEL LANE REMOVED FOR CLARITY.

DETAIL OF PROPOSED CONCRETE BRIDGE SIDEWALK APPROACH

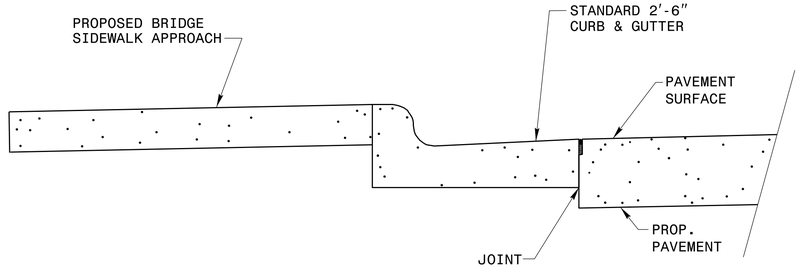

SECTION A-A

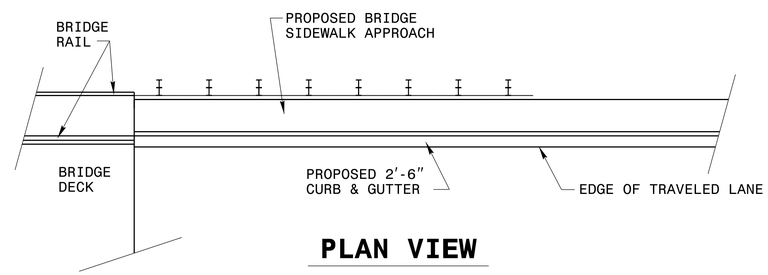

PLAN VIEW

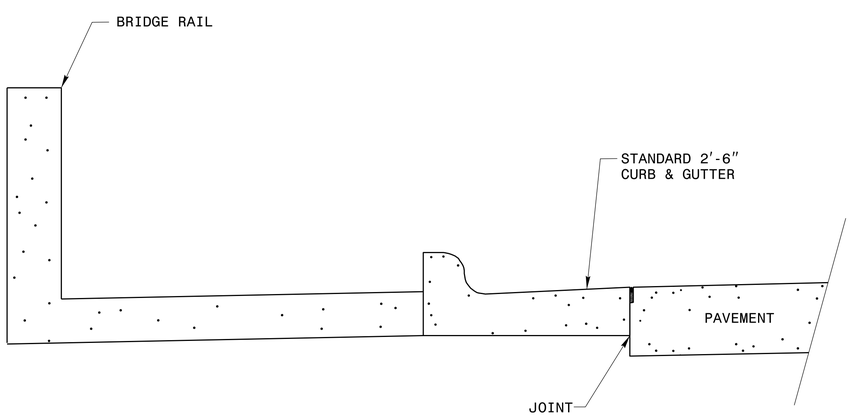

SECTION B-B

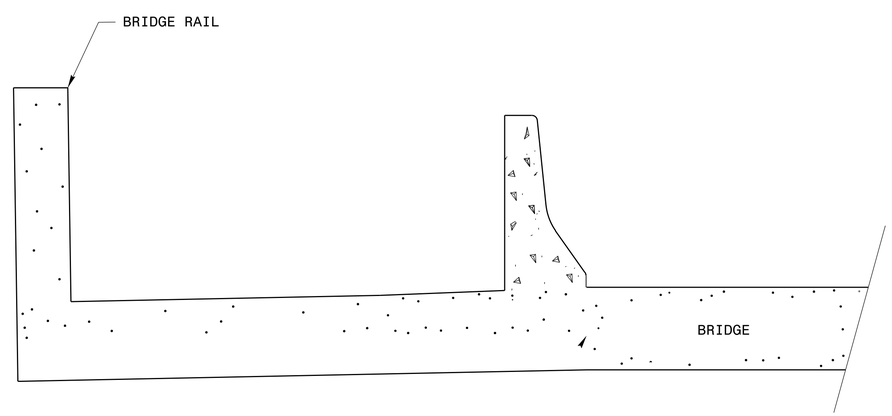

SECTION C-C

NORTH CAROLINA PROFESSIONAL SEAL 022966 ENGINEER Joel S. Howerton

2/4/2016

DOCUMENT NOT CONSIDERED FINAL UNLESS ALL SIGNATURES COMPLETED

CONTRACT STANDARDS & DEVELOPMENT UNIT
STANDARDS AND SPECIAL DESIGN
Office 919-707-6950 FAX 919-250-4119

DETAIL OF CONCRETE BRIDGE SIDEWALK APPROACH

ORIGINAL BY: _____ DATE: _____
MODIFIED BY: rnbritt DATE: 02-02-16
CHECKED BY: _____ DATE: _____
FILE SPEC.: details/nbritt/english/misc/b5123sidewalkapproach.dgn

$$$$SYSTIME$$$$
$$$$DGN$$$$
$$$$USERNAME$$$$

6/10/99