DocuSign Envelope ID: 9A810A2C-42D8-4F2A-8A7D-204E7A858EE4

PROJ. REFERENCE NO.	SHEET NO.
B-5123	TMP-2B

HDR Engineering, Inc. of the Carolinas
555 Fayetteville St, Suite 900 Raleigh, N.C. 27601
N.C.B.E.L.S. License Number: F-0116

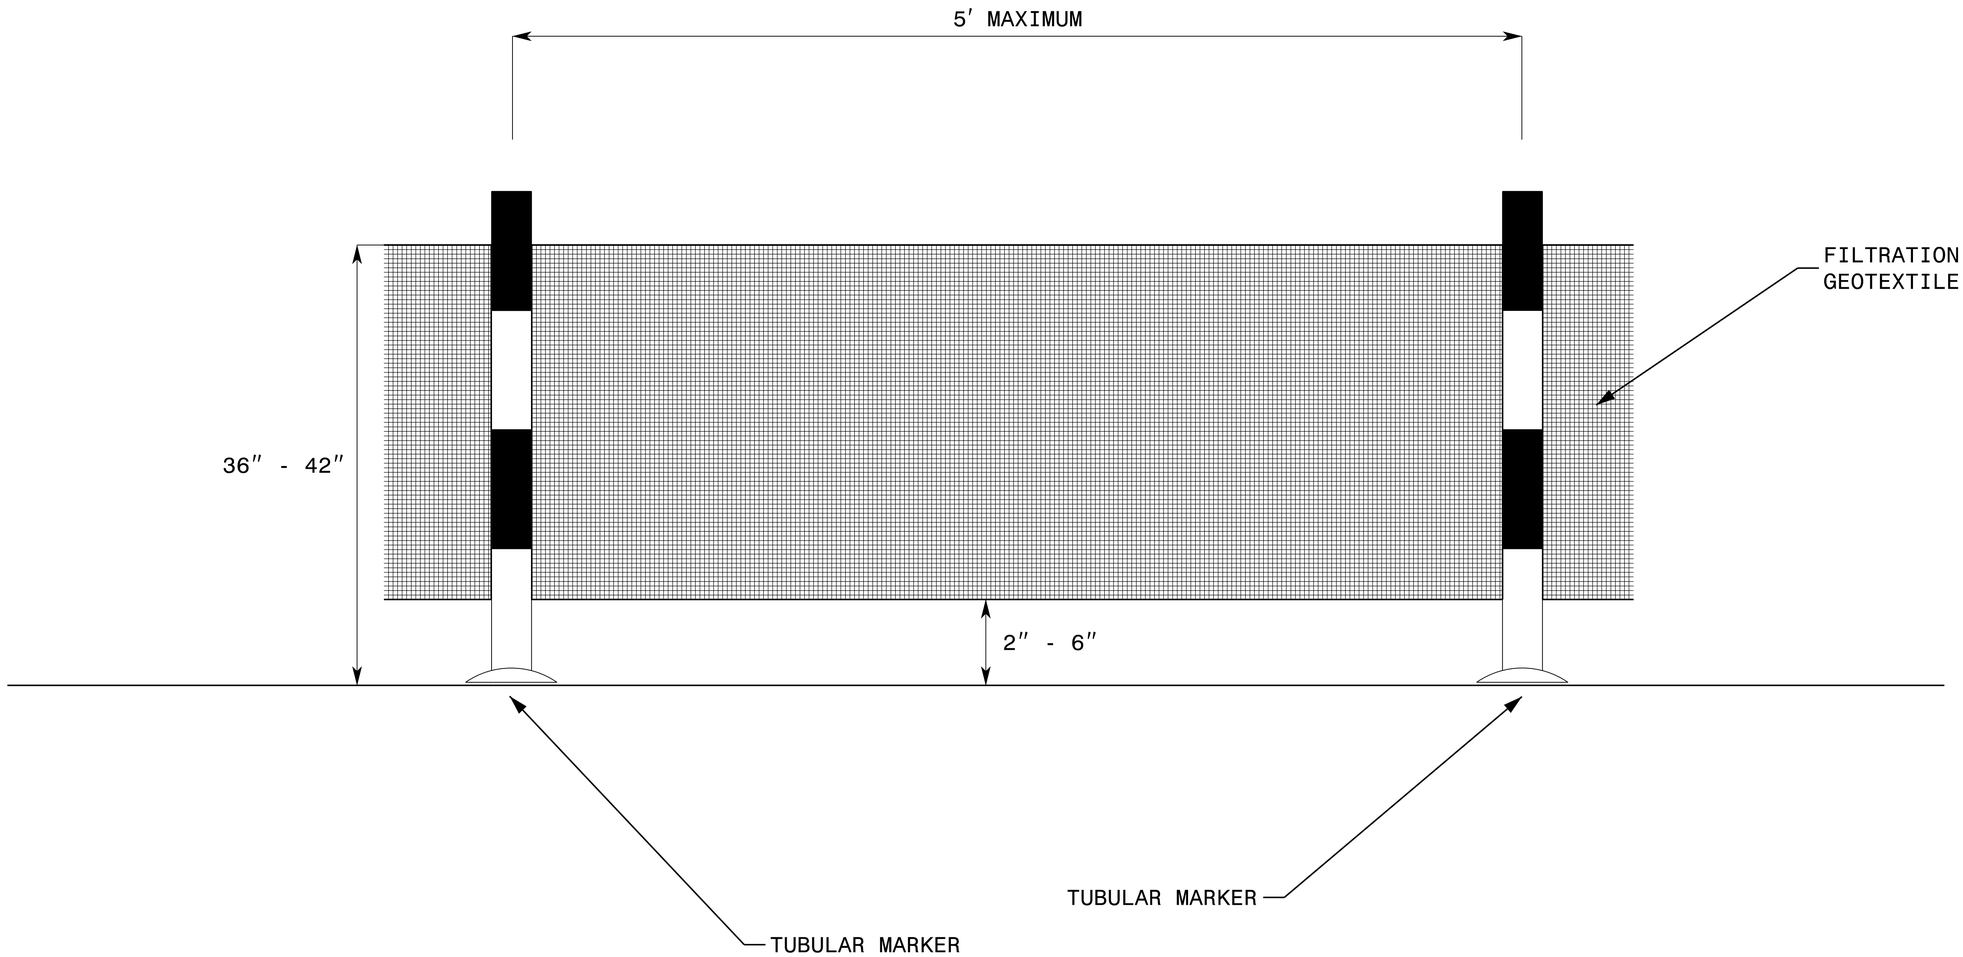

APPROVED: J. W. Woolard Jr.
B79C18EBADB4427...

DATE: 1/29/2016

NORTH CAROLINA PROFESSIONAL SEAL 019862 ENGINEER J. W. WOOLARD, JR.

DOCUMENT NOT CONSIDERED FINAL UNLESS ALL SIGNATURES COMPLETED

DIVISION OF HIGHWAYS · STATE OF NORTH CAROLINA · DEPARTMENT OF TRANSPORTATION · WORK ZONE TRAFFIC CONTROL

TRAFFIC CONTROL SAFETY FENCE FOR PEDESTRIAN DETOUR AND SAFETY

PLOT DRIVER: NCDOT_pdf_color_eng_50.plt PENTABLE: NCDOT_tcp.tbl
USER: CHARNDEN DATE: 1/29/2016 TIME: 9:41:59 AM
FILE: pw:\\PWAPPTPA01:SouthEast_Tampa\Documents\000166\CON00779759\CON0104476\0000000002725555\6.0_CAD_BIM\6.2_Work_In_Progress\Traffic\TrafficControl\TCP\B-5123_TC_TMP_02B.dgn