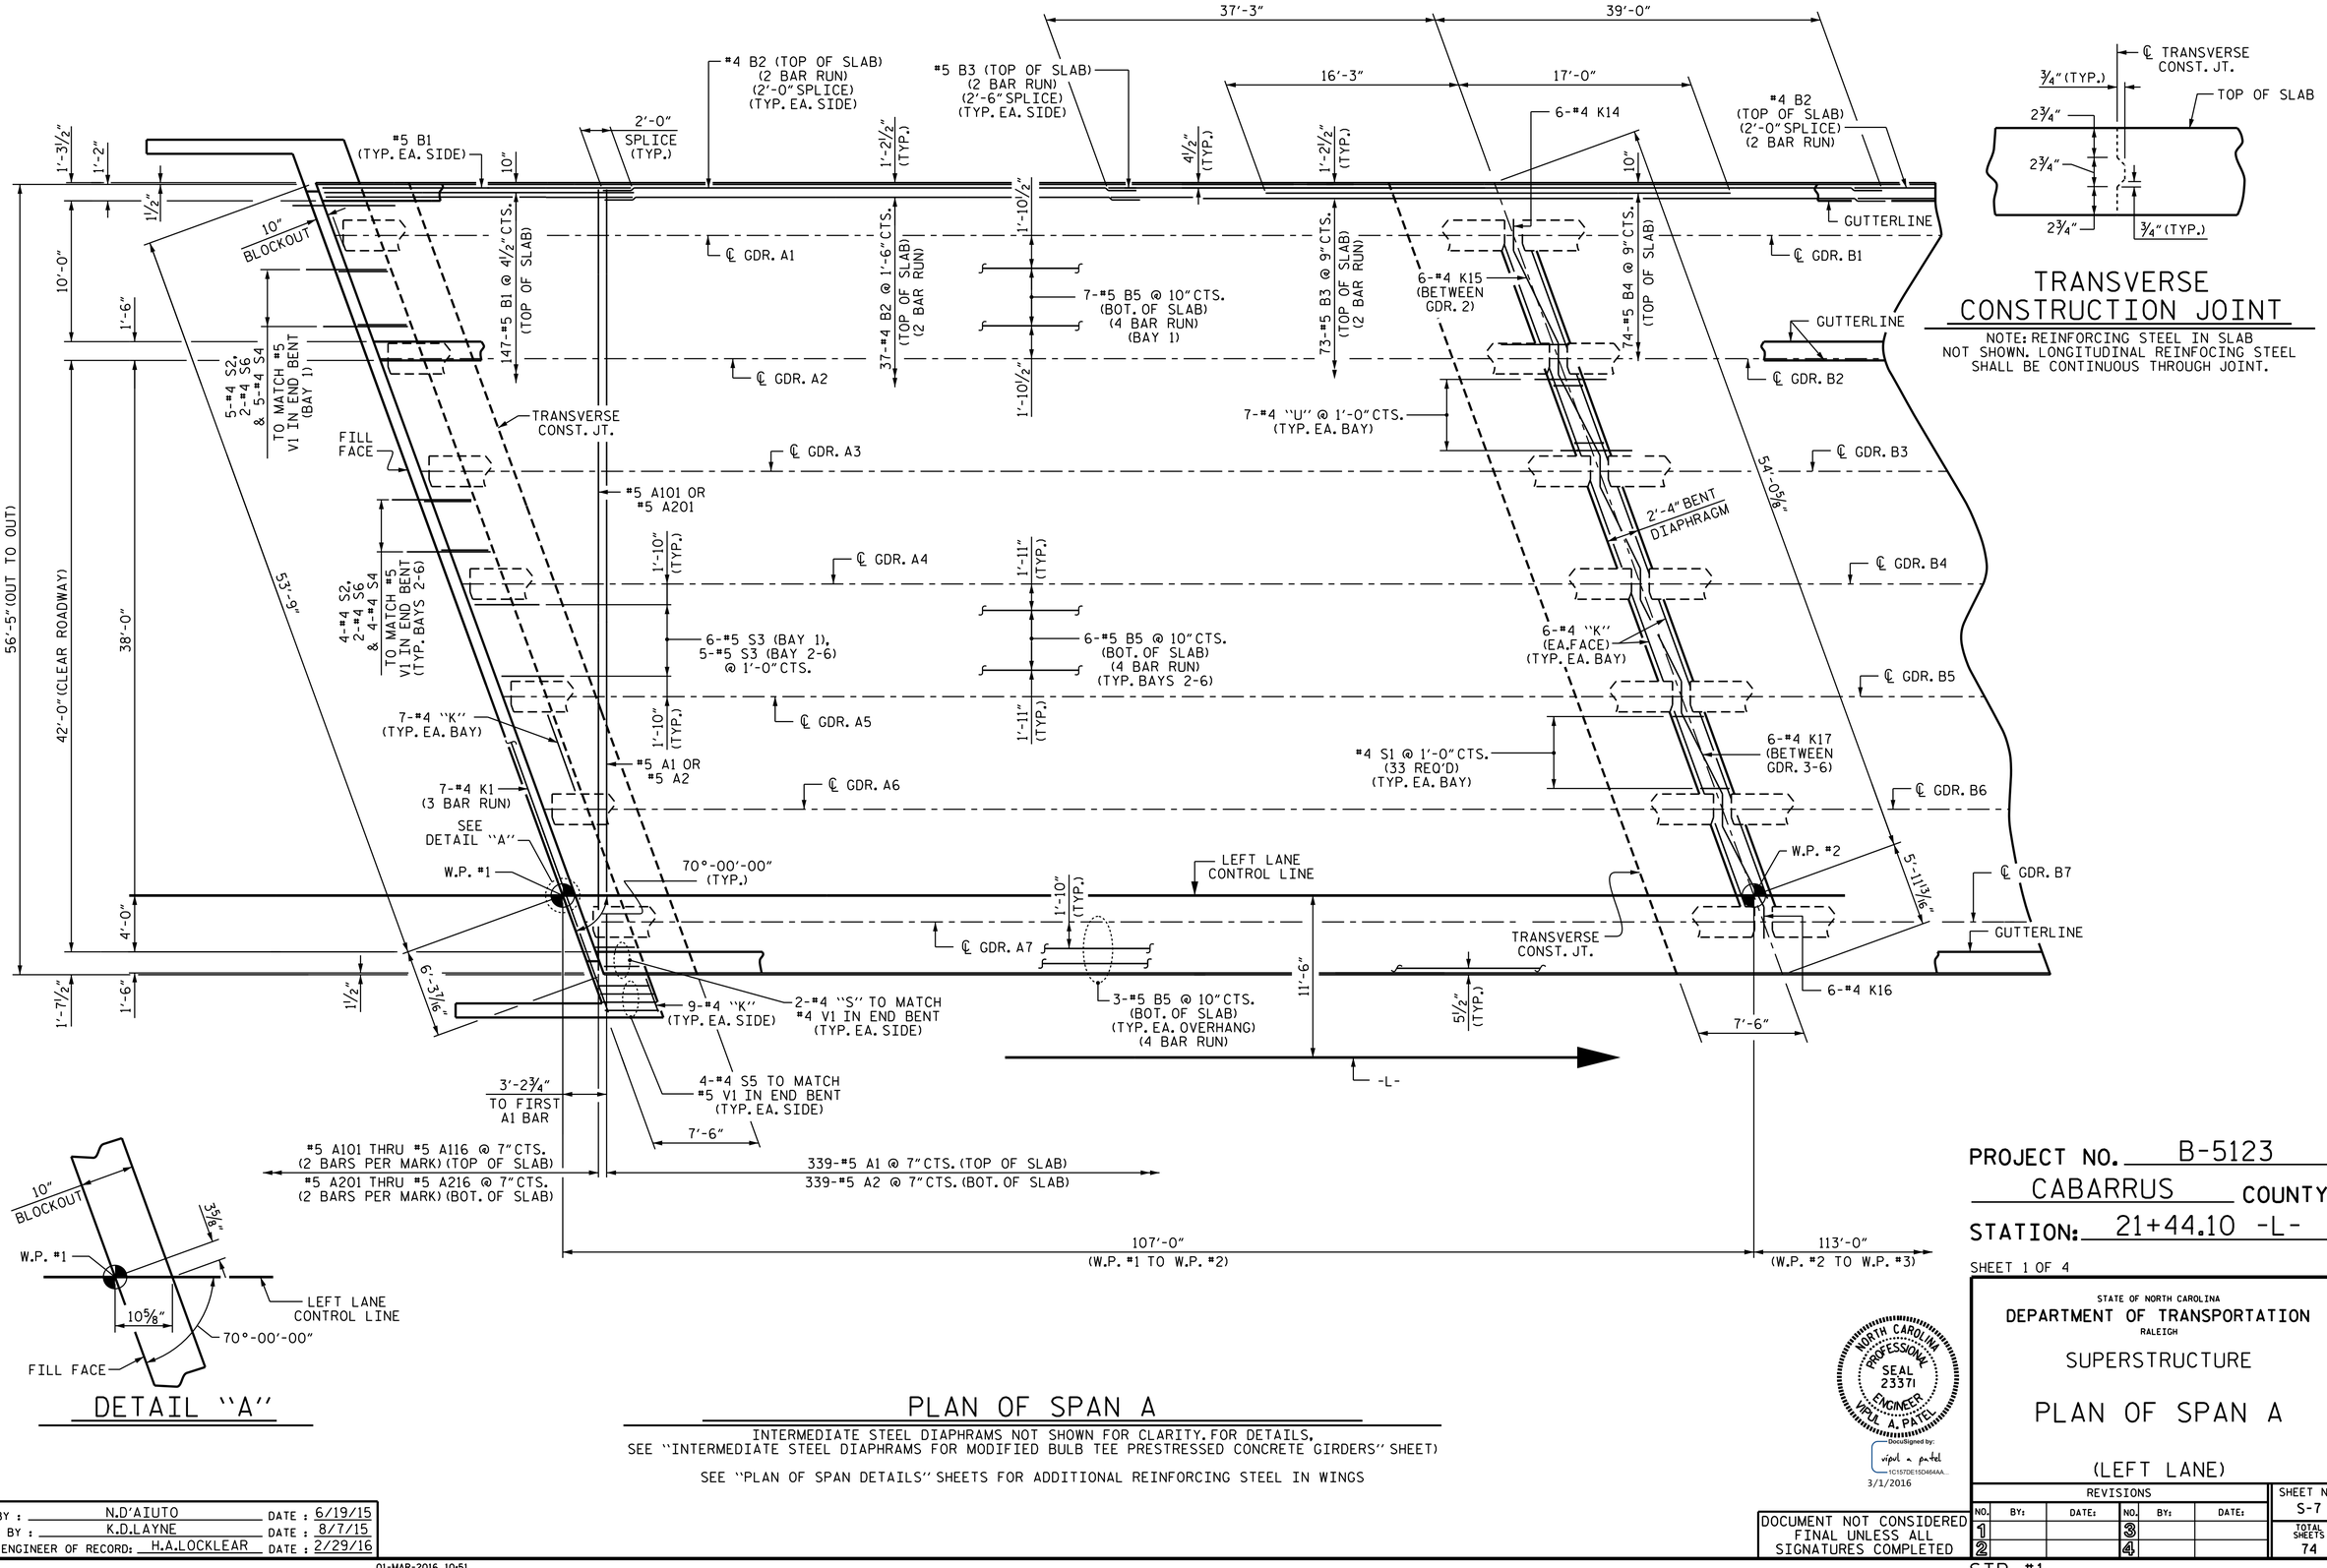

TRANSVERSE CONSTRUCTION JOINT

NOTE: REINFORCING STEEL IN SLAB NOT SHOWN. LONGITUDINAL REINFOCING STEEL SHALL BE CONTINUOUS THROUGH JOINT.

DETAIL "A"

PLAN OF SPAN A

INTERMEDIATE STEEL DIAPHRAMS NOT SHOWN FOR CLARITY. FOR DETAILS, SEE "INTERMEDIATE STEEL DIAPHRAMS FOR MODIFIED BULB TEE PRESTRESSED CONCRETE GIRDERS" SHEET)

SEE "PLAN OF SPAN DETAILS" SHEETS FOR ADDITIONAL REINFORCING STEEL IN WINGS

PROJECT NO. B-5123

CABARRUS COUNTY

STATION: 21+44.10 -L-

SHEET 1 OF 4

STATE OF NORTH CAROLINA
DEPARTMENT OF TRANSPORTATION
RALEIGH

SUPERSTRUCTURE

PLAN OF SPAN A

(LEFT LANE)

NORTH CAROLINA PROFESSIONAL SEAL 23371 ENGINEER VIPUL A. PATEL

DocuSigned by: vipul a patel 1C157DE15D464AA...

3/1/2016

REVISIONS						SHEET NO.
NO.	BY:	DATE:	NO.	BY:	DATE:	S-7
1			3			TOTAL SHEETS
2			4			74

DRAWN BY : N.D'AIUTO DATE : 6/19/15
CHECKED BY : K.D.LAYNE DATE : 8/7/15
DESIGN ENGINEER OF RECORD: H.A.LOCKLEAR DATE : 2/29/16

DOCUMENT NOT CONSIDERED FINAL UNLESS ALL SIGNATURES COMPLETED

STR. #1

01-MAR-2016 10:51
R:\Structures\Plans\Str01\B5123_SD_PS_01.dgn
ndaluto