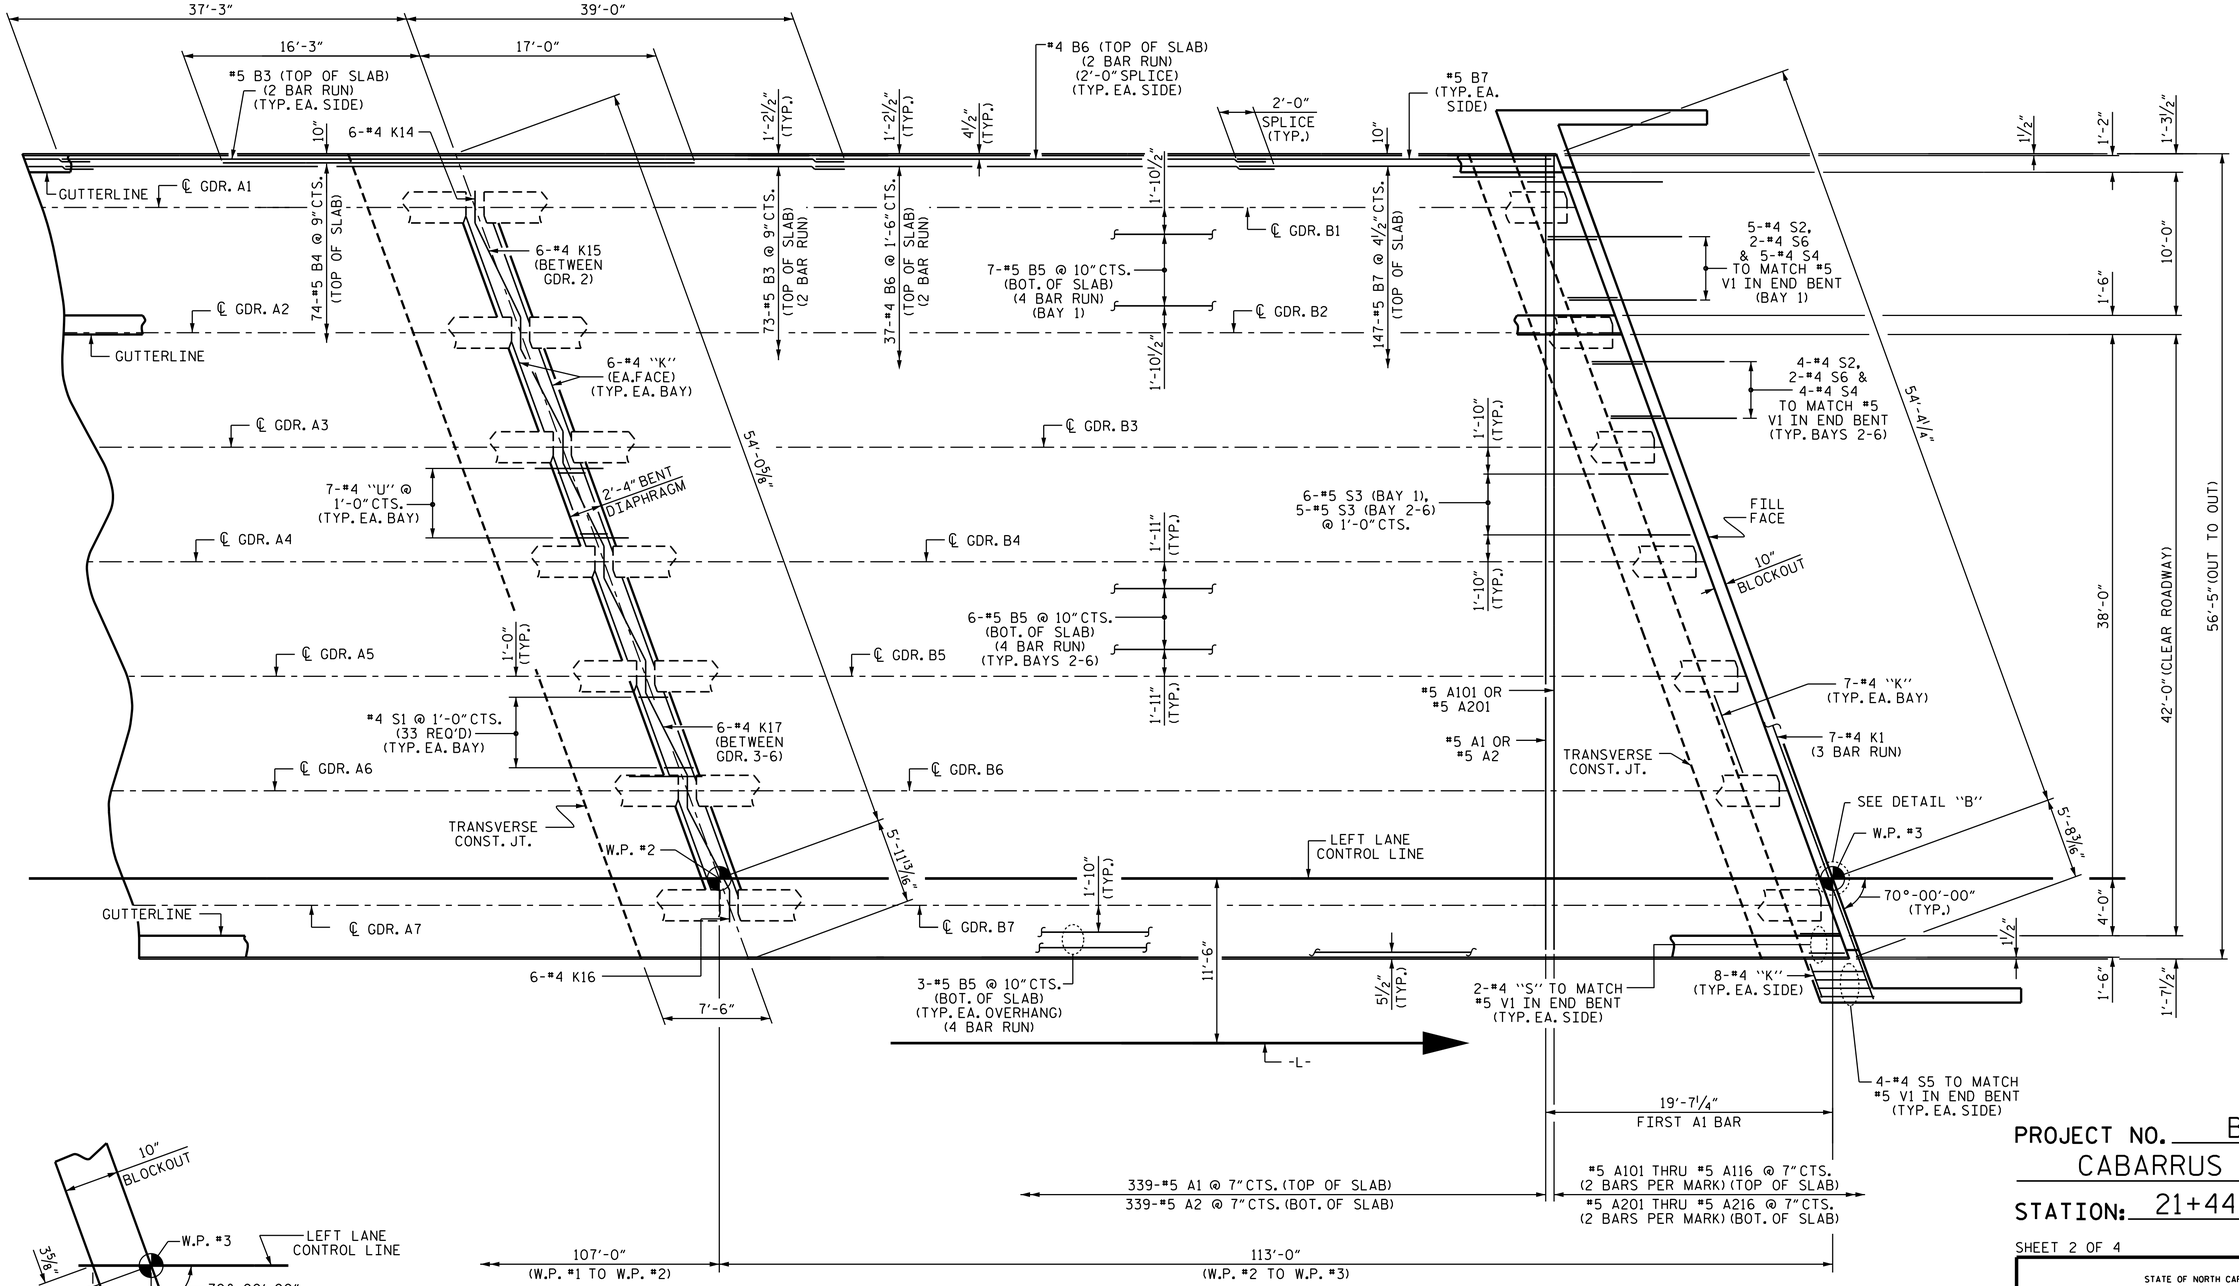

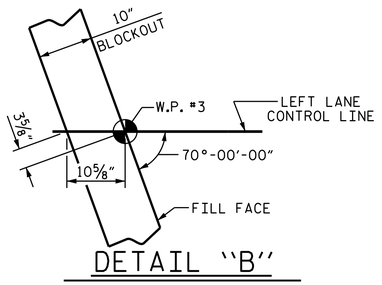

DETAIL "B"

PLAN OF SPAN B

INTERMEDIATE STEEL DIAPHRAMS NOT SHOWN FOR CLARITY. FOR DETAILS, SEE "INTEMEDIATE STEEL DIAPHRAMS FOR MODIFIED BULB TEE PRESTRESSED CONCRETE GIRDERS" SHEET

SEE "PLAN OF SPAN DETAILS" FOR ADDITIONAL REINFORCING STEEL IN WINGS

SEE SHEET 1 OF 4 FOR TRANSVERSE CONSTRUCTION JOINT DETAIL

NORTH CAROLINA PROFESSIONAL SEAL 23371 ENGINEER VIPUL A. PATEL
DocuSigned by: vipul a patel 1C157DE15D464AA...
3/1/2016

DOCUMENT NOT CONSIDERED FINAL UNLESS ALL SIGNATURES COMPLETED

DRAWN BY : N.D'AIUTO DATE : 6/22/15
CHECKED BY : K.D.LAYNE DATE : 8/7/15
DESIGN ENGINEER OF RECORD: H.A.LOCKLEAR DATE : 2/29/16

01-MAR-2016 10:51
R:\Structures\Plans\Str01\B5123_SD_PS_01.dgn
ndaluto

PROJECT NO. B-5123
CABARRUS COUNTY
STATION: 21+44.10 -L-

SHEET 2 OF 4

STATE OF NORTH CAROLINA
DEPARTMENT OF TRANSPORTATION
RALEIGH
SUPERSTRUCTURE

PLAN OF SPAN B

(LEFT LANE)

REVISIONS						SHEET NO.
NO.	BY:	DATE:	NO.	BY:	DATE:	S-8
1			3			TOTAL SHEETS
2			4			74

STR. #1