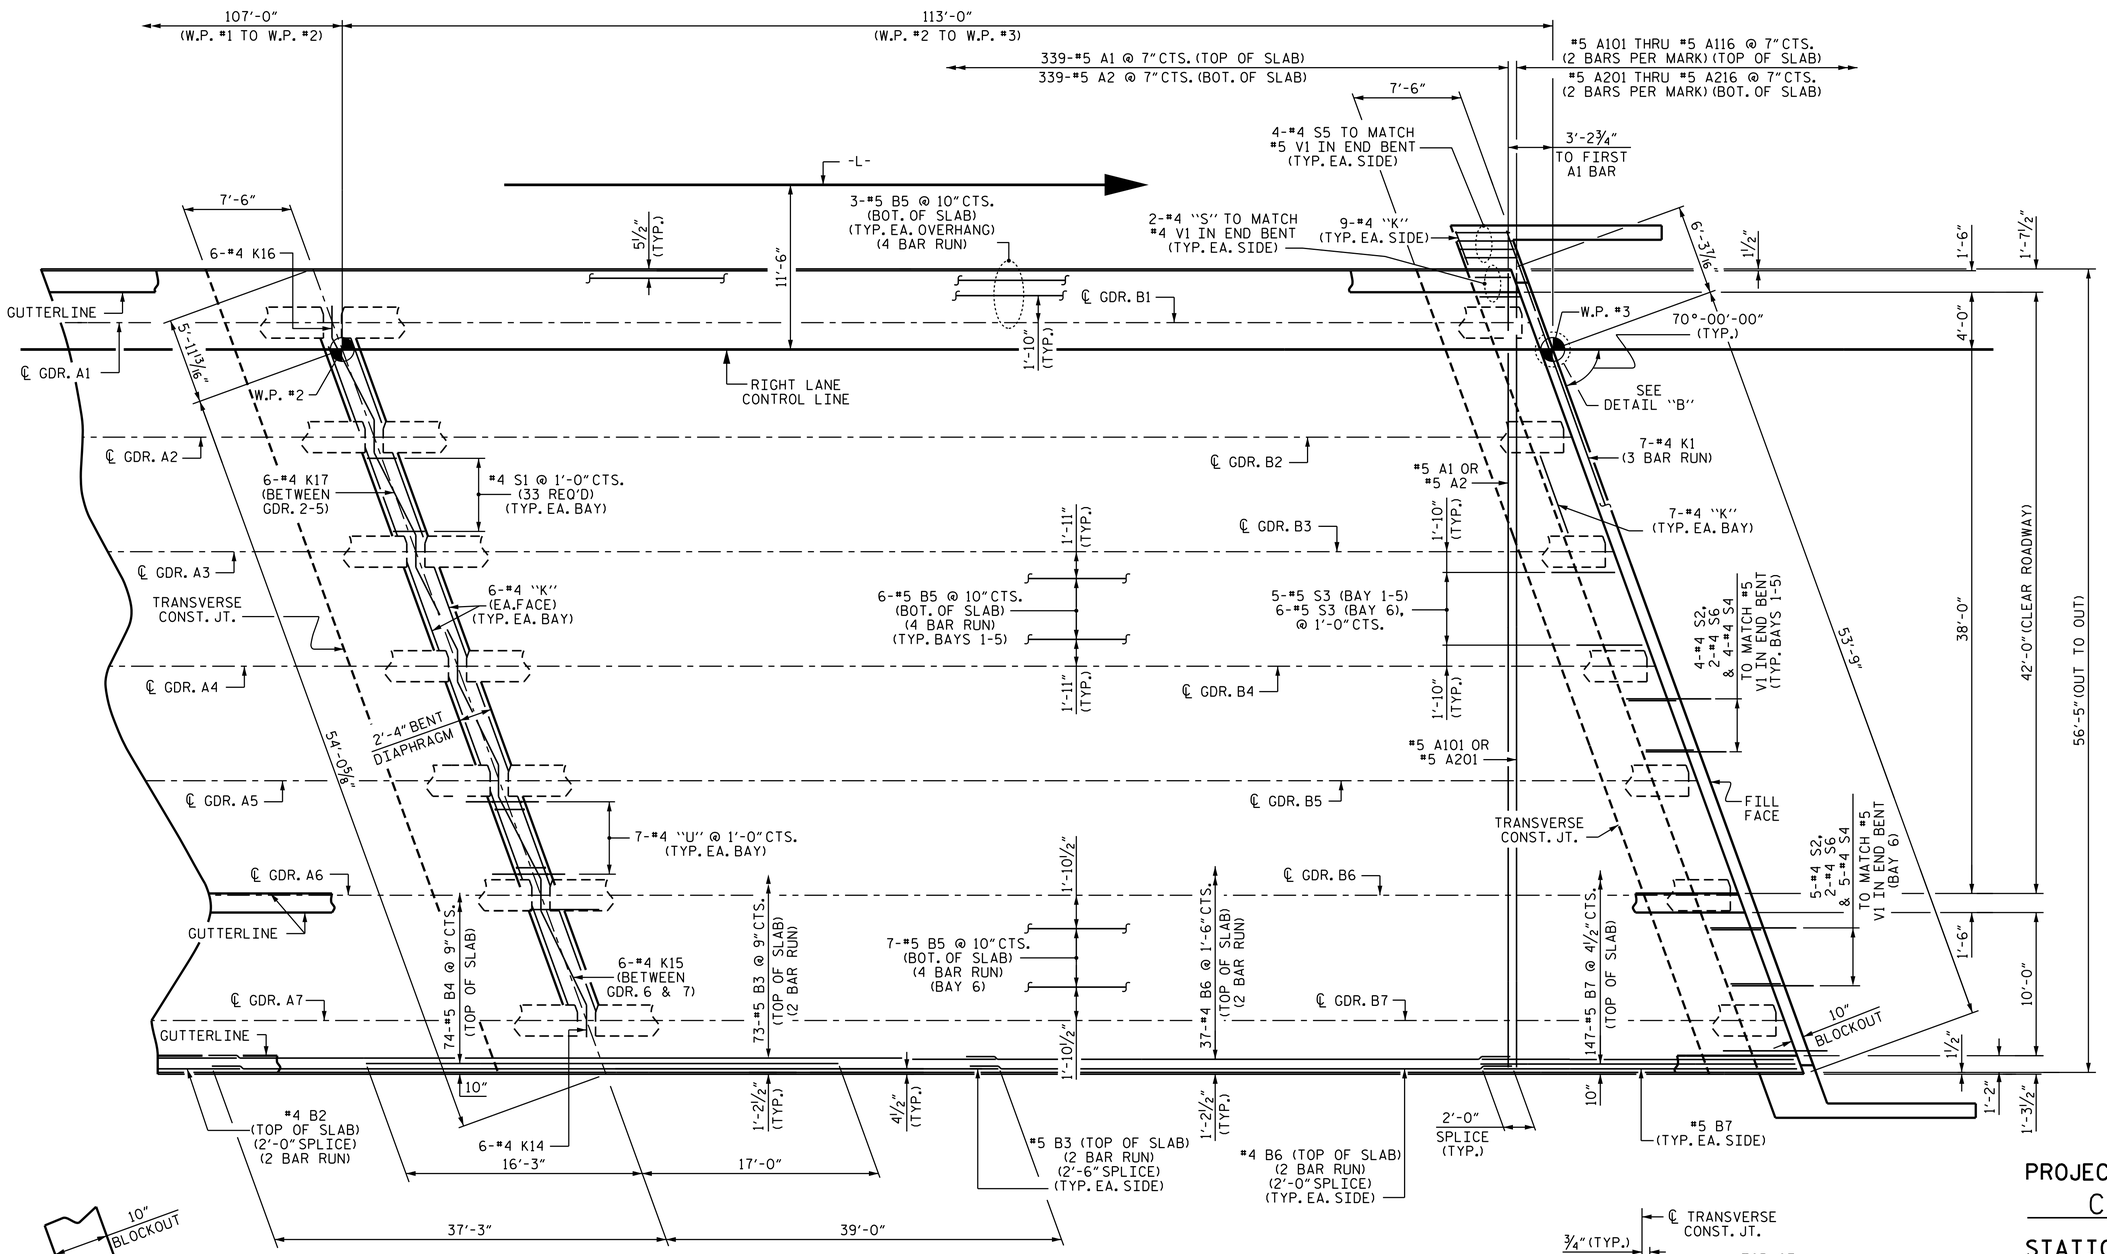

PLAN OF SPAN B

INTERMEDIATE STEEL DIAPHRAMS NOT SHOWN FOR CLARITY. FOR DETAILS, SEE "INTERMEDIATE STEEL DIAPHRAMS FOR MODIFIED BULB TEE PRESTRESSED CONCRETE GIRDERS" SHEET)

SEE "PLAN OF SPAN DETAILS" SHEETS FOR ADDITIONAL REINFORCING STEEL IN WINGS

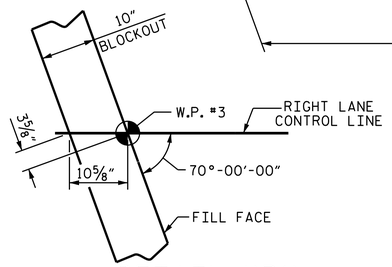

DETAIL "B"

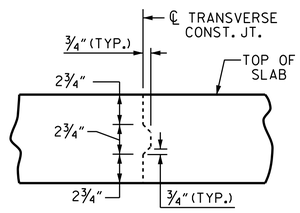

TRANSVERSE CONSTRUCTION JOINT

NOTE: REINFORCING STEEL IN SLAB NOT SHOWN. LONGITUDINAL REINFOCING STEEL SHALL BE CONTINUOUS THROUGH JOINT.

PROJECT NO. B-5123

CABARRUS COUNTY

STATION: 21+44.10 -L-

SHEET 2 OF 4

STATE OF NORTH CAROLINA
DEPARTMENT OF TRANSPORTATION
RALEIGH

SUPERSTRUCTURE

PLAN OF SPAN B

(RIGHT LANE)

NORTH CAROLINA PROFESSIONAL SEAL 23371 ENGINEER VIPUL A. PATEL
Docusigned by: vipul a patel
3/1/2016

DOCUMENT NOT CONSIDERED FINAL UNLESS ALL SIGNATURES COMPLETED

REVISIONS						SHEET NO.
NO.	BY:	DATE:	NO.	BY:	DATE:	S-45
1			3			TOTAL SHEETS
2			4			74

DRAWN BY :	N.D'AIUTO	DATE : 11/9/15
CHECKED BY :	K.D.LAYNE	DATE : 11/13/15
DESIGN ENGINEER OF RECORD:	T.H.CARROLL	DATE : 12/7/15

01-MAR-2016 10:56
R:\Structures\Plans\Str02\B5123_SD_PS_02.dgn
ndaluto

STR. #2