PROJ. REFERENCE NO.	SHEET NO.
BP-5500D	TMP-2

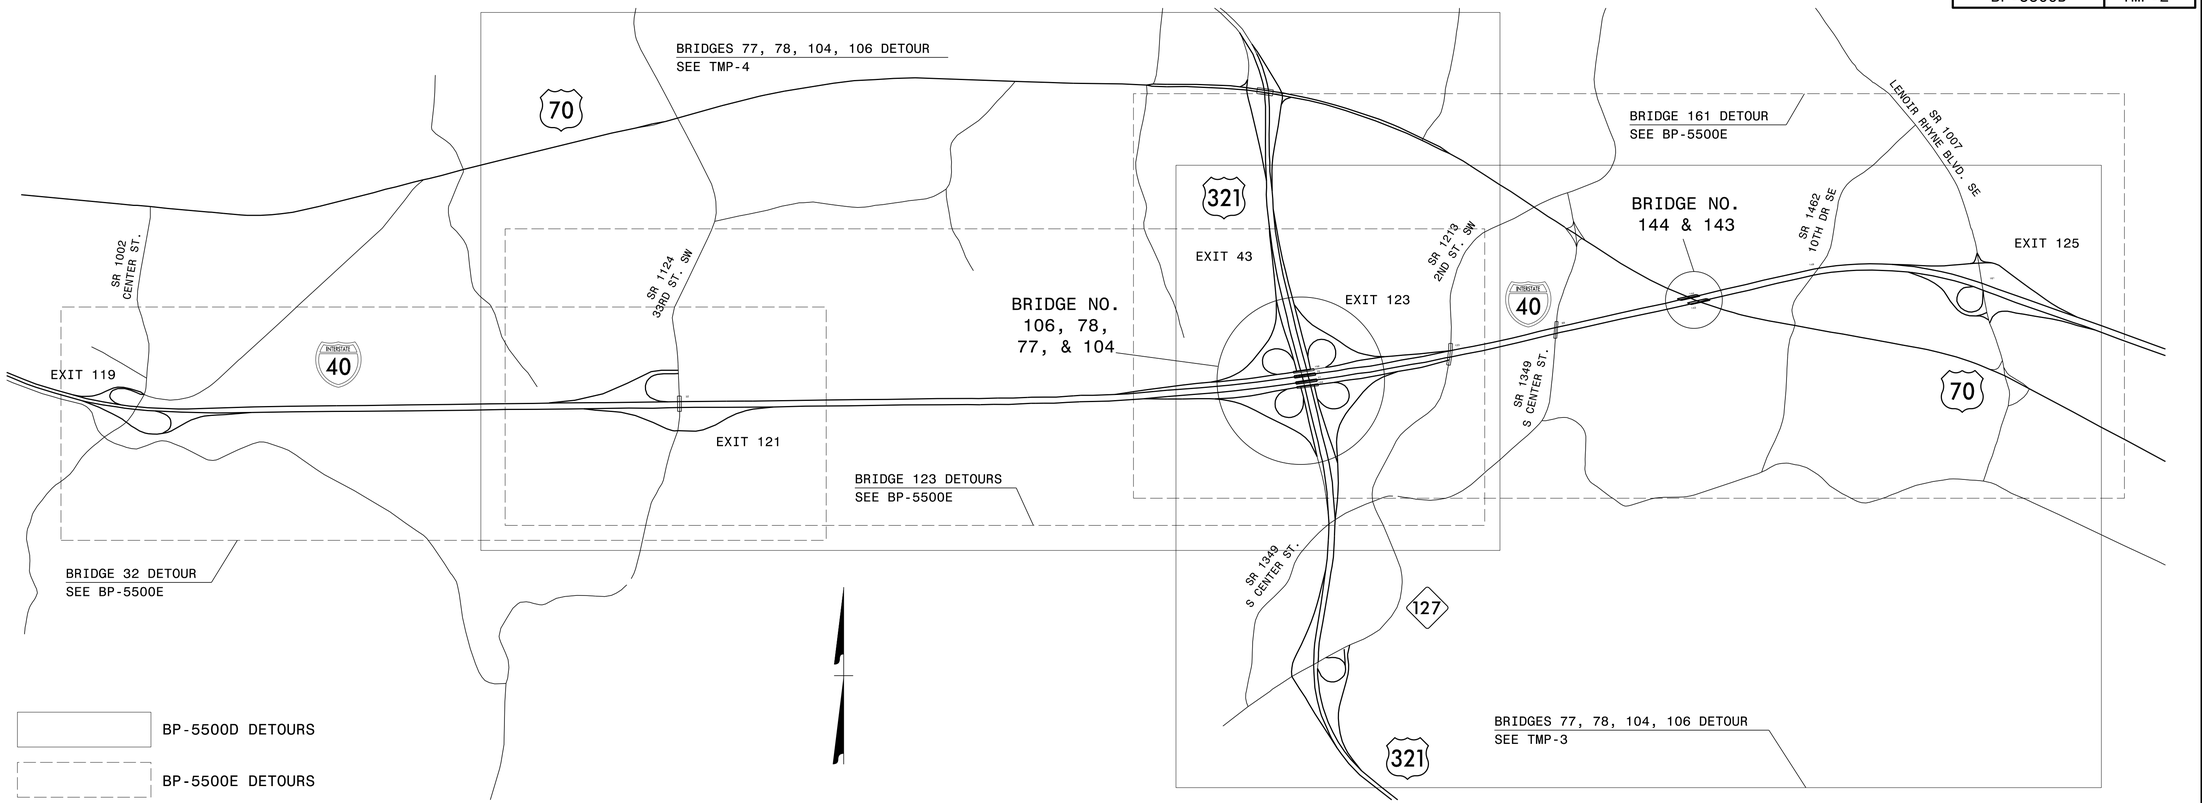

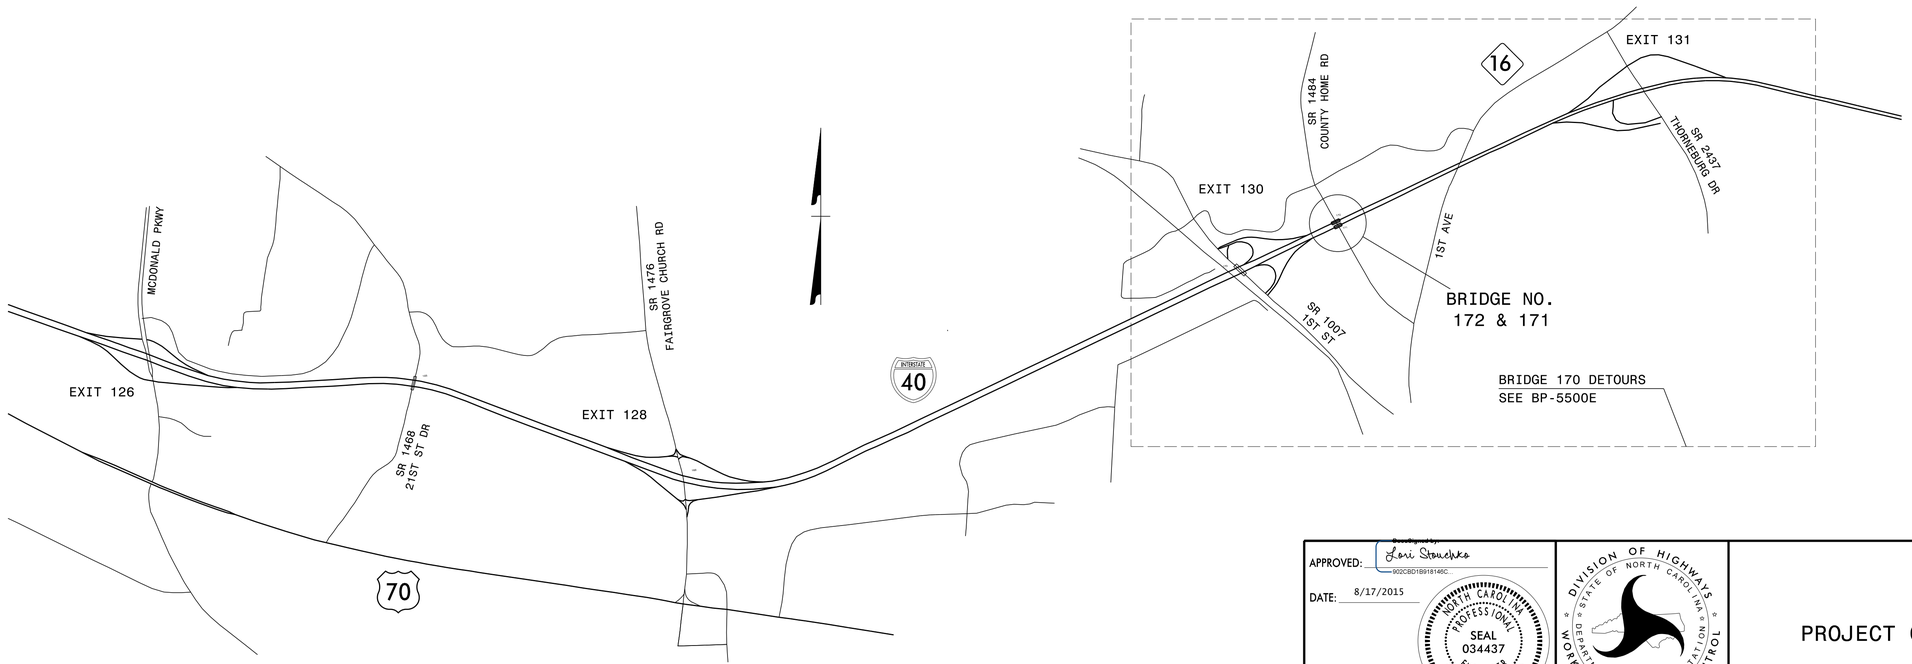

APPROVED: Lori Stouchko
902CBD1B9181460...

DATE: 8/17/2015

NORTH CAROLINA PROFESSIONAL ENGINEER SEAL 034437 LORI D. STOUCHKO

DIVISION OF HIGHWAYS * STATE OF NORTH CAROLINA * DEPARTMENT OF TRANSPORTATION * WORK ZONE TRAFFIC CONTROL

PROJECT OVERVIEW

8/17/2015
P:\TIPProjects-BP\BP5500D\Traffic\TrafficControl\TCP\BP-5500D_TC_TMP-02_Overview sheet.dgn
User:ldstouchko