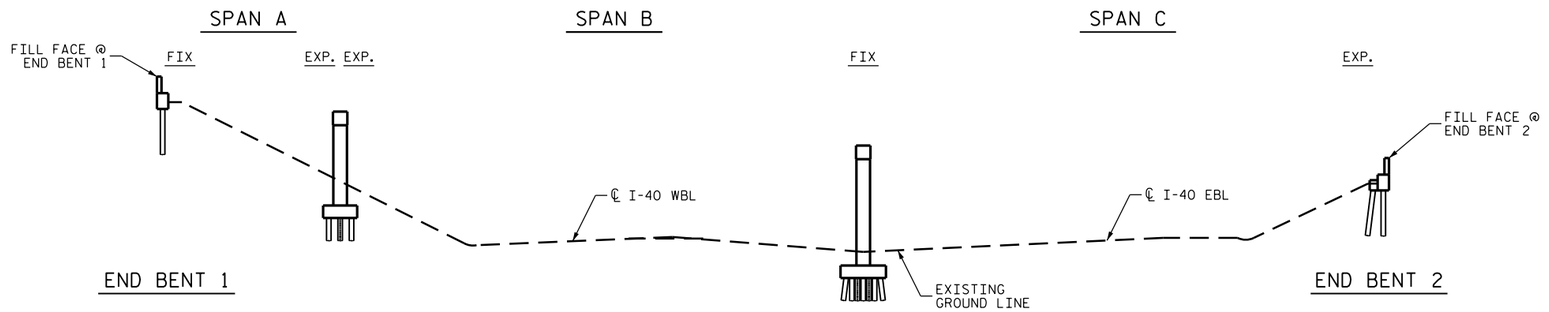

SECTION ALONG ℄ OF ROADWAY

NOTE:

THE PROFILE INFORMATION IS TAKEN FROM THE ORIGINAL PLANS AND THE ROUTINE INSPECTION REPORT DATED 01/19/2015.

BRIDGE ORIENTATION CONFORMS TO EXISTING BRIDGE PLANS. ORIENTATION OF INSPECTION REPORTS MAY VARY.

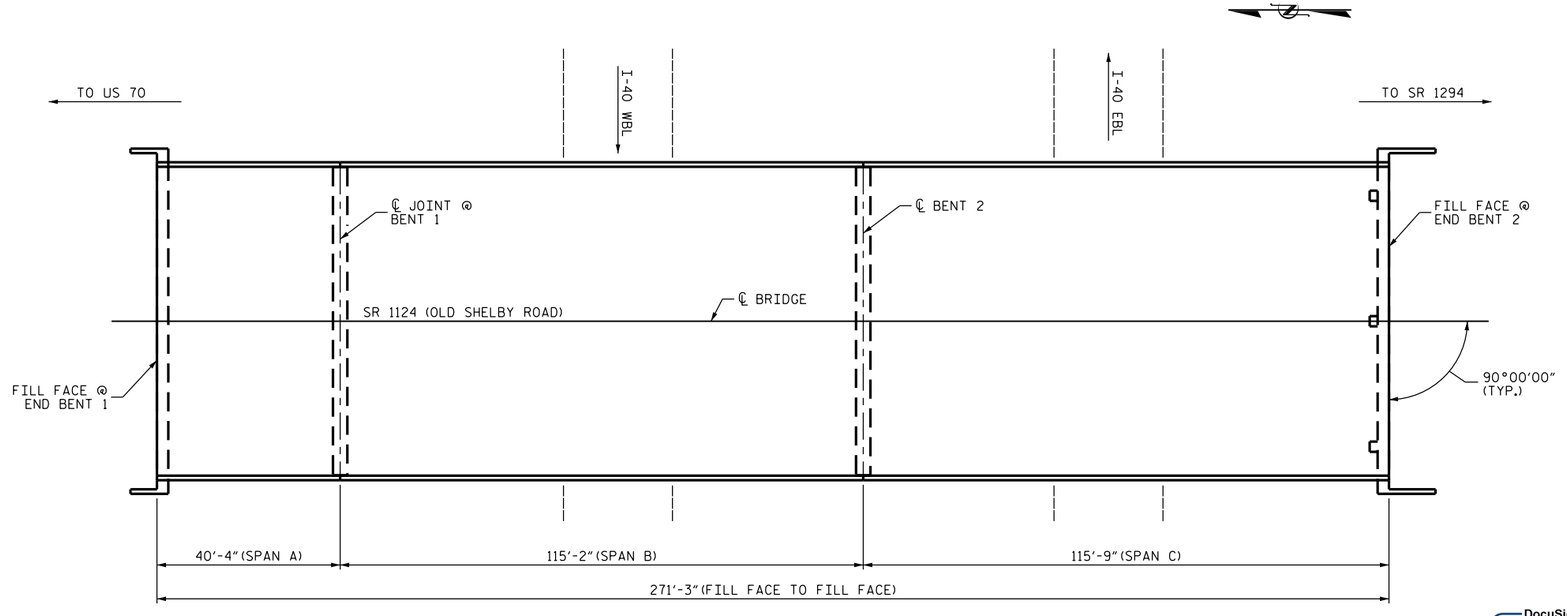

PLAN

SCOPE OF WORK

- CLEAN AND PAINT STEEL BEAMS, GIRDERS AND BEARINGS.

DocuSigned by:
John A. Yannaccone
7BC36E0A0E8E4AC...

1/12/2016

PROJECT NO. BP-5500E
CATAWBA COUNTY
BRIDGE NO. 32
SHEET 2 OF 2

STATE OF NORTH CAROLINA
DEPARTMENT OF TRANSPORTATION
RALEIGH

GENERAL DRAWING FOR BRIDGE ON SR 1124 (OLD SHELBY ROAD) OVER I-40

REVISIONS						SHEET NO.
NO.	BY:	DATE:	NO.	BY:	DATE:	S-3
1			3			TOTAL SHEETS
2			4			17

DOCUMENT NOT CONSIDERED FINAL UNLESS ALL SIGNATURES COMPLETED

DRAWN BY : R.PUTEK DATE : 08/15
CHECKED BY : J.YANNACCONE DATE : 08/15

12-JAN-2016 11:47
R:\Structures\FinalDrawings\BP-5500_Catawba_32_SD_GD.dgn
jayannaccone