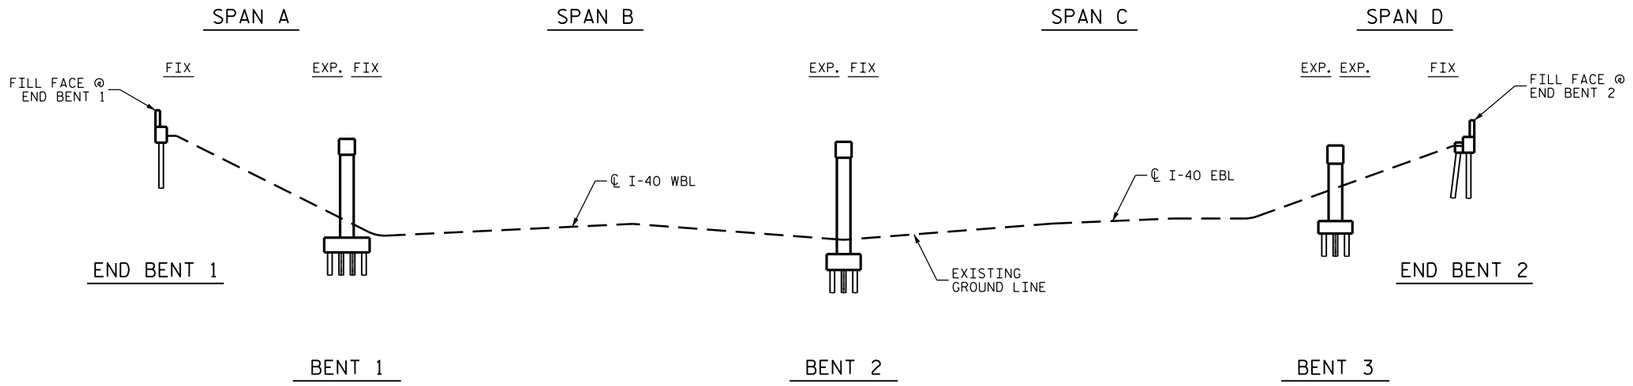

NOTE:

THE PROFILE INFORMATION IS TAKEN FROM THE ORIGINAL PLANS AND THE ROUTINE INSPECTION REPORT DATED 04/07/2015.

BRIDGE ORIENTATION CONFORMS TO EXISTING BRIDGE PLANS. ORIENTATION OF INSPECTION REPORTS MAY VARY.

SECTION ALONG ℄ OF ROADWAY

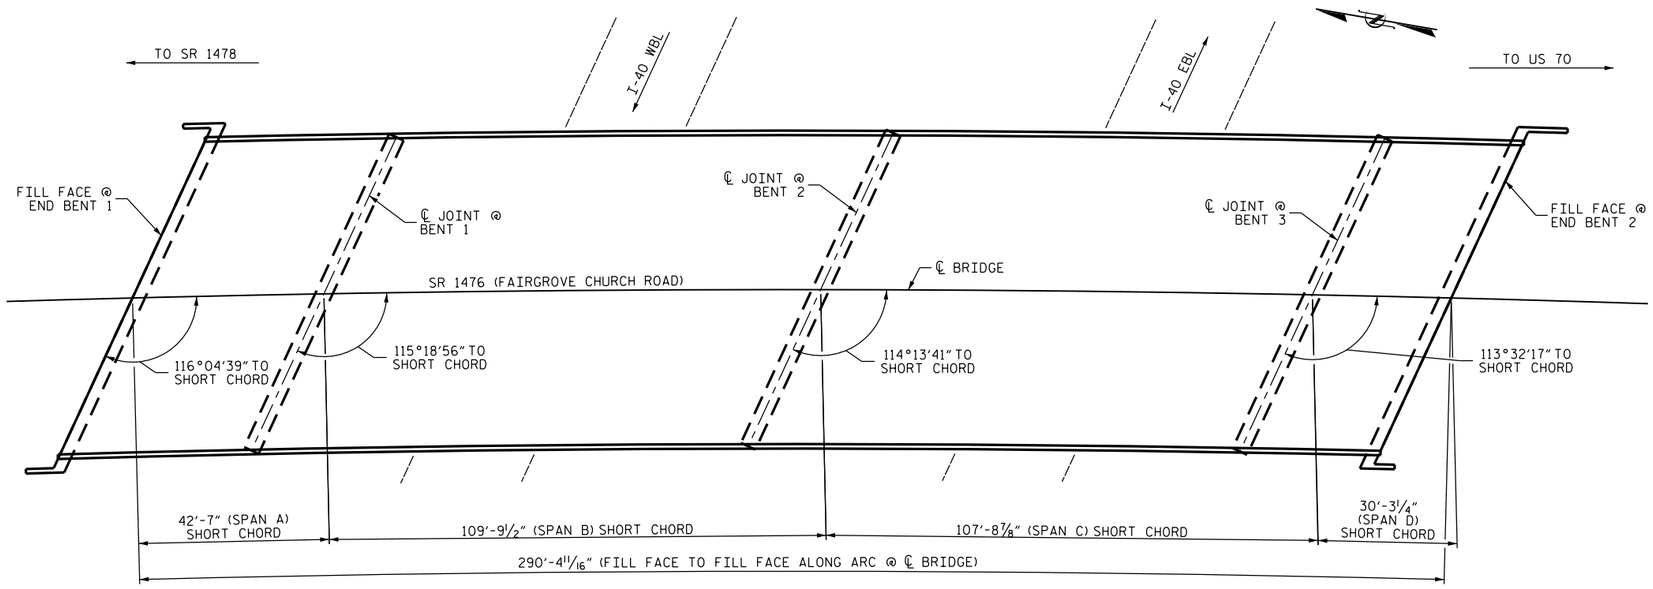

PLAN

SCOPE OF WORK

- CLEAN AND PAINT STEEL BEAMS, GIRDERS AND BEARINGS.

DocuSigned by:
John A. Yannaccone
7BC36E0C1E5F4C1...

1/12/2016

NORTH CAROLINA PROFESSIONAL SEAL 32492 ENGINEER JOHN A. YANNACCONE

PROJECT NO. BP-5500E

CATAWBA COUNTY

BRIDGE NO. 168

SHEET 2 OF 2

STATE OF NORTH CAROLINA
DEPARTMENT OF TRANSPORTATION
RALEIGH

GENERAL DRAWING FOR BRIDGE ON SR 1476 (FAIRGROVE CHURCH RD.) OVER I-40

REVISIONS						SHEET NO.
NO.	BY:	DATE:	NO.	BY:	DATE:	S-15
1			3			TOTAL SHEETS
2			4			17

DOCUMENT NOT CONSIDERED FINAL UNLESS ALL SIGNATURES COMPLETED

DRAWN BY : R.PUTEK DATE : 08/15
CHECKED BY : J.YANNACCONE DATE : 08/15

12-JAN-2016 11:48
R:\Structures\FinalDrawings\BP-5500_Catawba_32_SD_GD.dgn
jayannaccone