PROJECT REFERENCE NO.	SHEET NO.
2016CPT.09.18.10291.1, ETC.	6

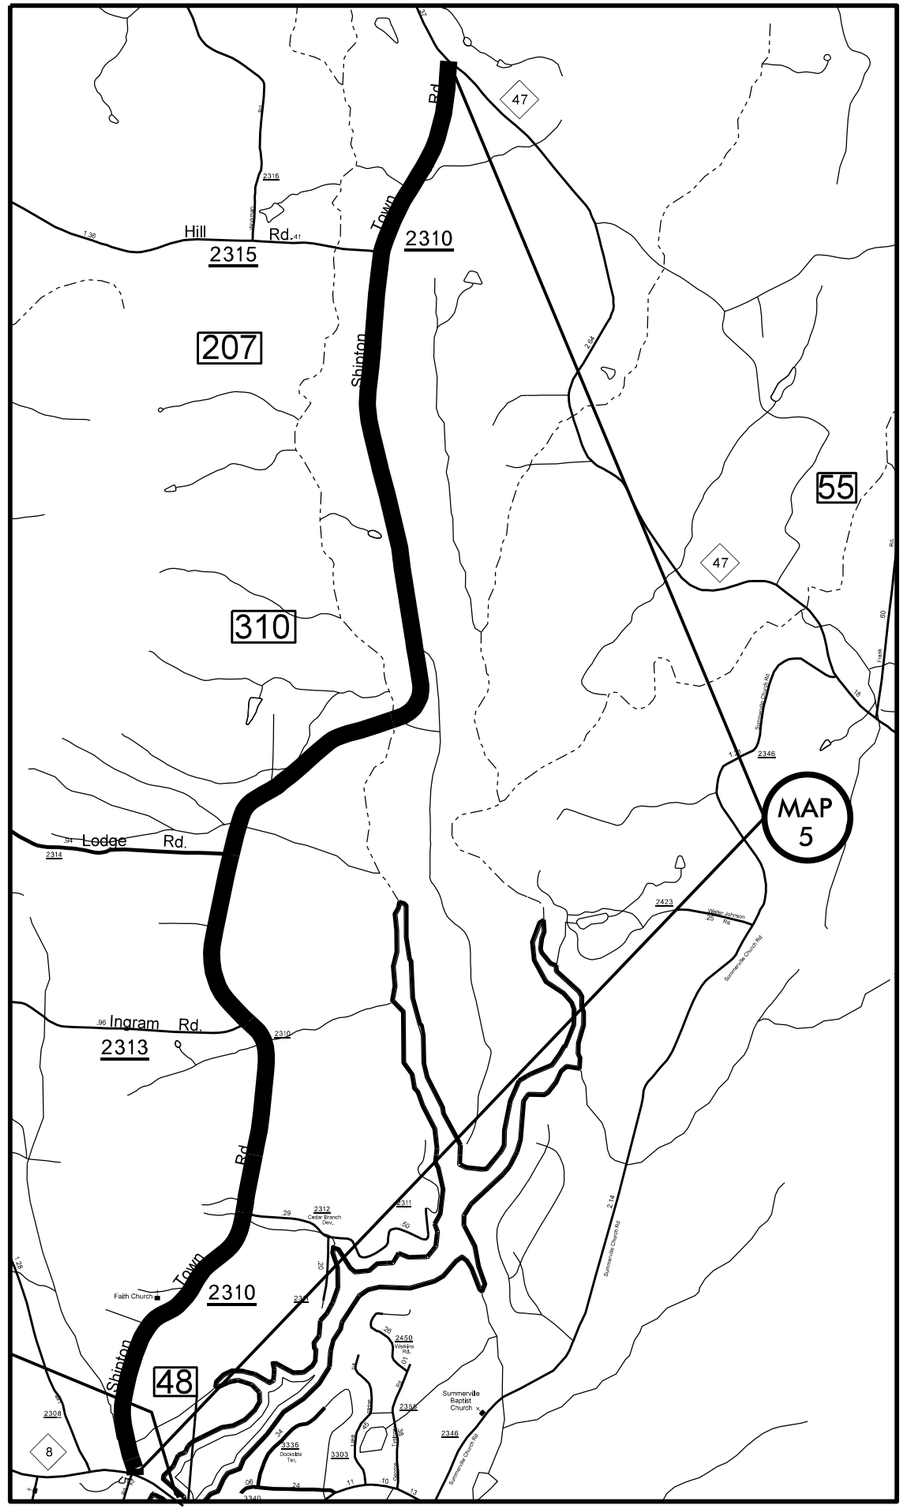

MAP 5
Shiptontown Rd. SR 2310
Tie in Mill at NC 47.
Tie into new surface at NC 8,
NO MILLING on NC 8 end
tie into new surface at NC 8.

DAVIDSON COUNTY
NORTH CAROLINA