PROJECT REFERENCE NO.	SHEET NO.
2016CPT.09.22.10341.1 2016CPT.09.23.20341.1	8

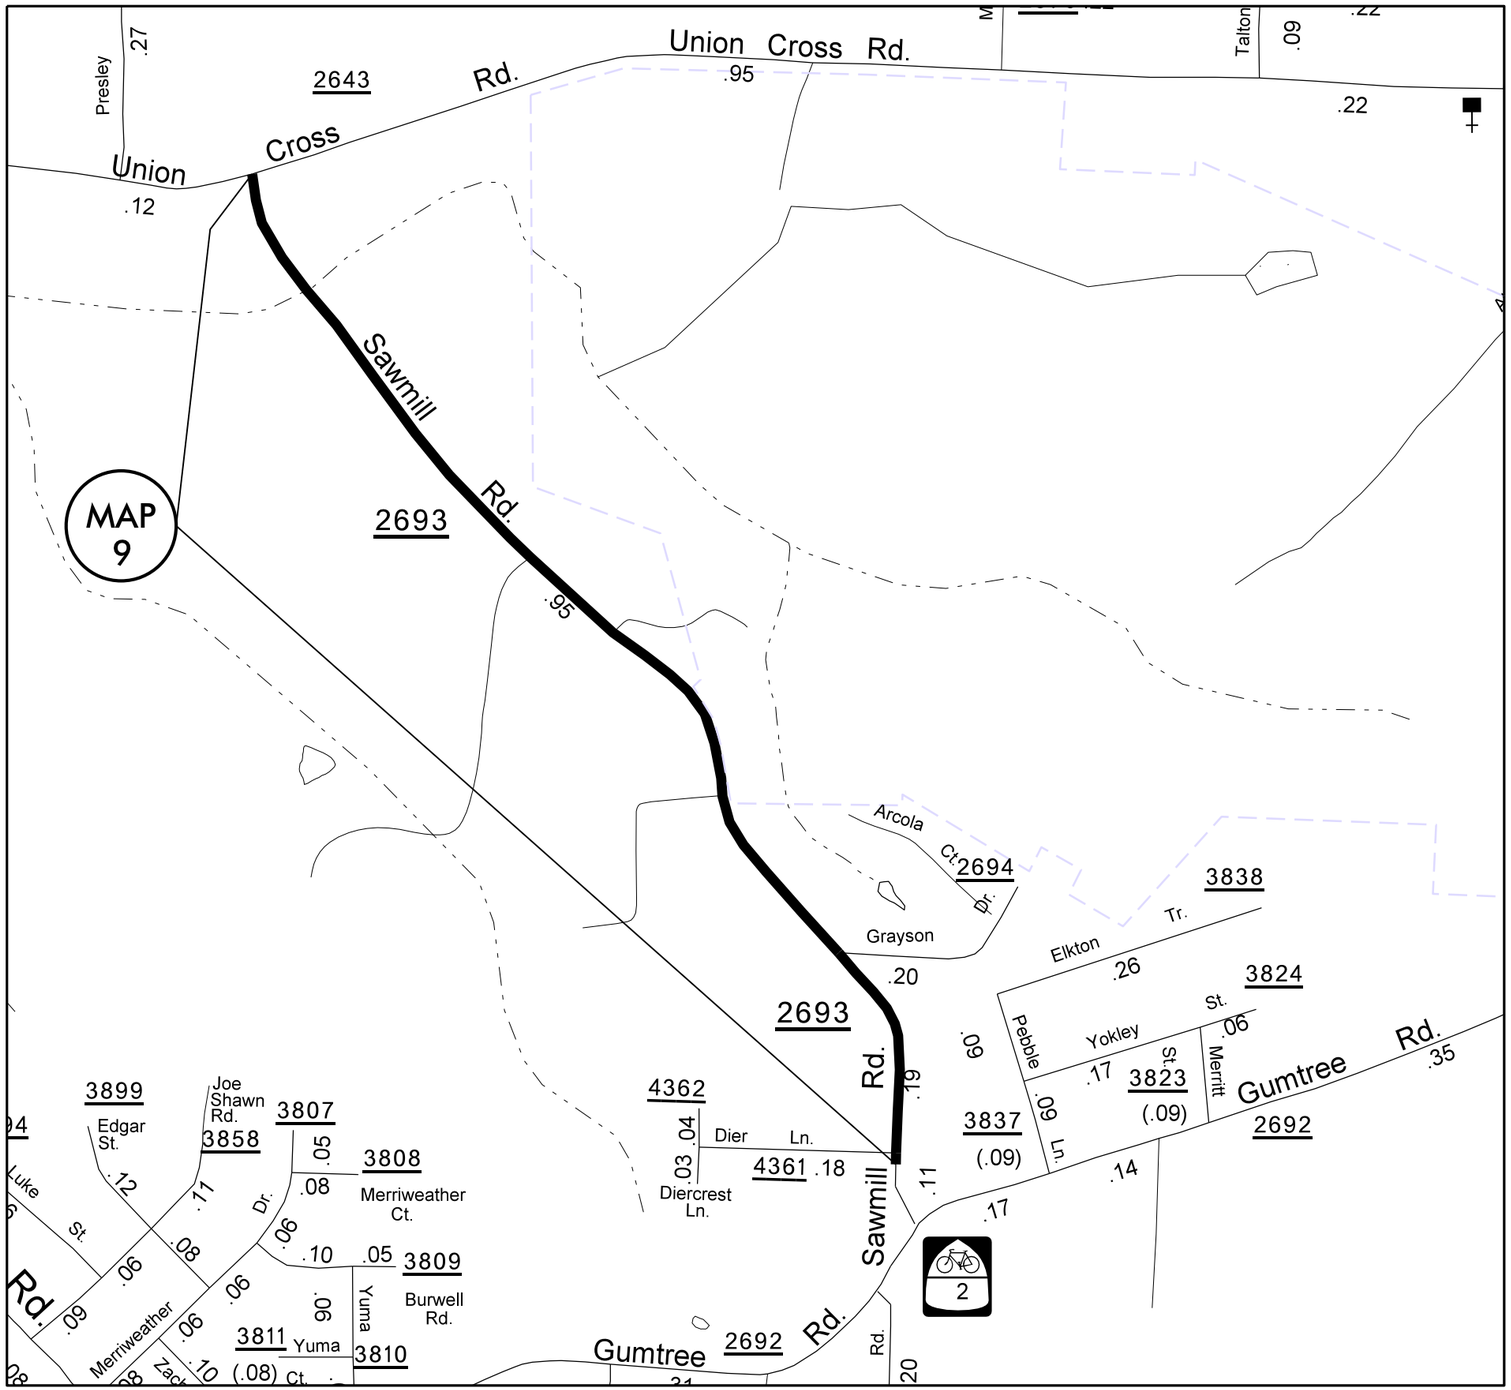

Map 9
SR 2693 Saw Mill Rd.

NO MILLING
Tie into existing surface at ends of Map.
Widen Road a 2 foot width
on one side as directed by NCDOT Engineer
with 5½" of B25.0B.
Overlay entire new width with 1½" SF9.5A.

FORSYTH COUNTY
NORTH CAROLINA