PROJECT REFERENCE NO.	SHEET NO.
U-2707	EC-16/CONST.06
R/W SHEET NO.	
ROADWAY DESIGN ENGINEER	HYDRAULICS ENGINEER

PRELIMINARY PLANS
DO NOT USE FOR CONSTRUCTION

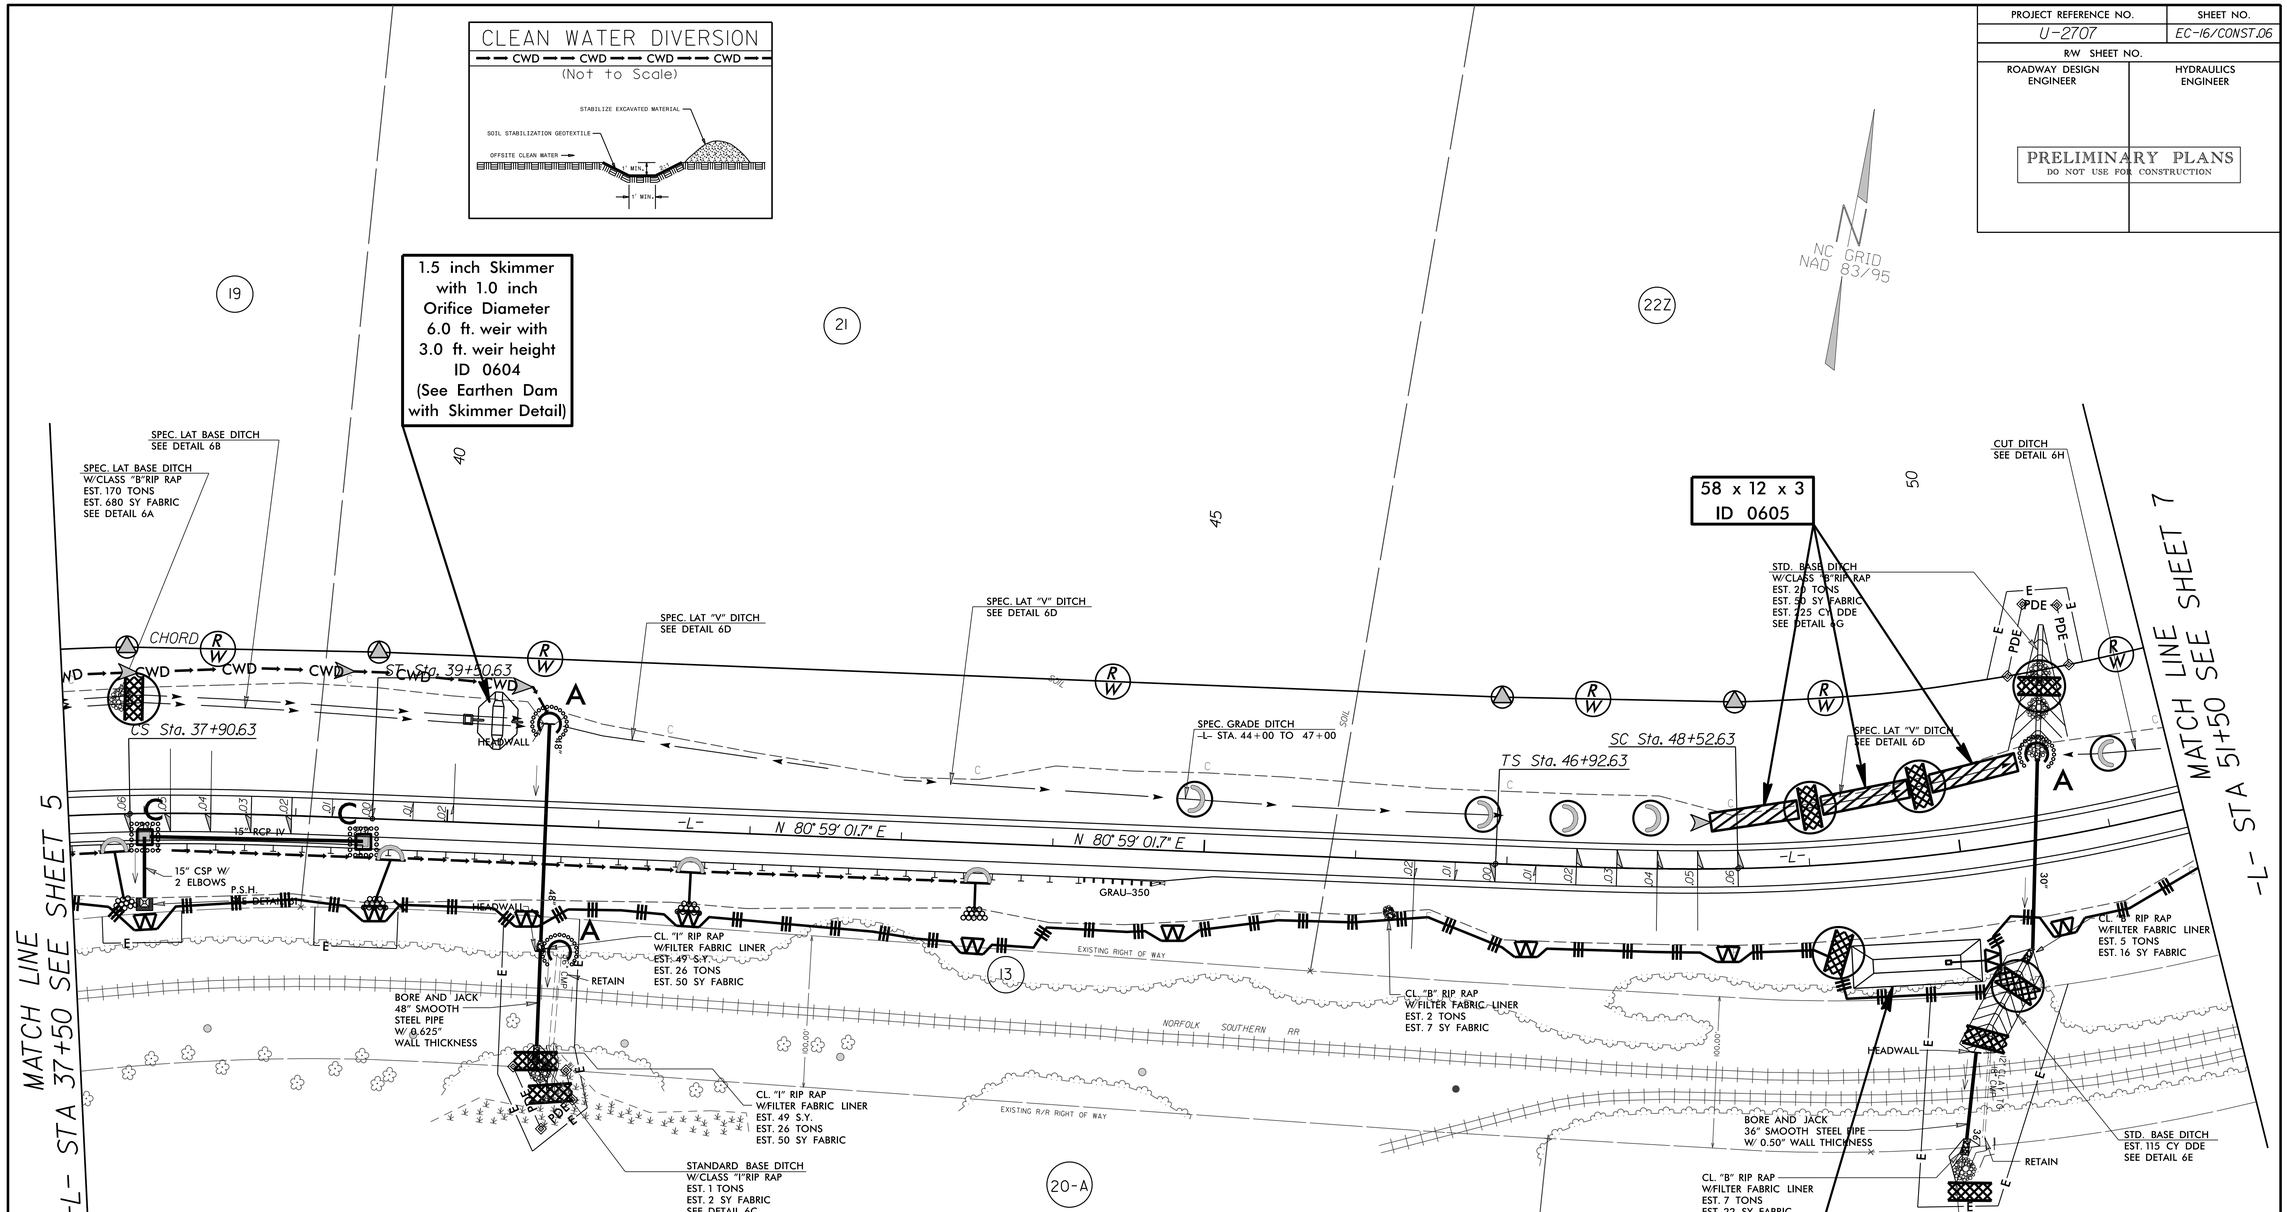

INSTALL FILTRATION GEOTEXTILE UNDER TEMPORARY ROCK SILT CHECK(S) TYPE A IN PERMITTED WETLANDS.

Place Matting for Erosion Control on Slope as Work Allows. Sta. 37+50 to Sta. 44+00 -L- RT

INSTALL MATTING FOR EROSION CONTROL IN ALL PROPOSED DITCH LINES.