09/08/99

TIP PROJECT: U-2707

T.I.P. NO.	SHEET NO.
U-2707	UC-1

STATE OF NORTH CAROLINA
DIVISION OF HIGHWAYS

UTILITY CONSTRUCTION PLANS
FORSYTH COUNTY

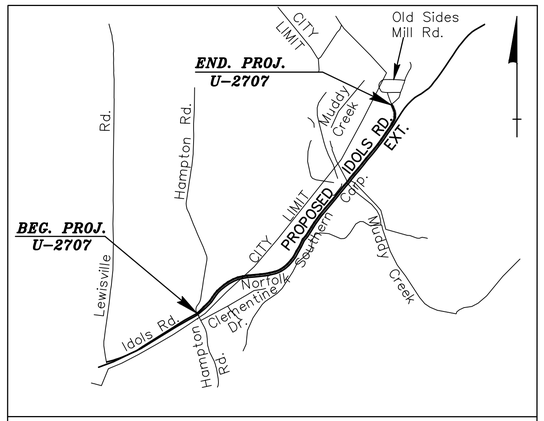

VICINITY MAP

LOCATION: CLEMMONS – SR 3000 (IDOLS ROAD), FROM SR 2999 (HAMPTON ROAD) TO US 158 (CLEMMONS ROAD)

TYPE OF WORK: GRADING, DRAINAGE, PAVING, STRUCTURES, SIGNING, AND SIGNALS

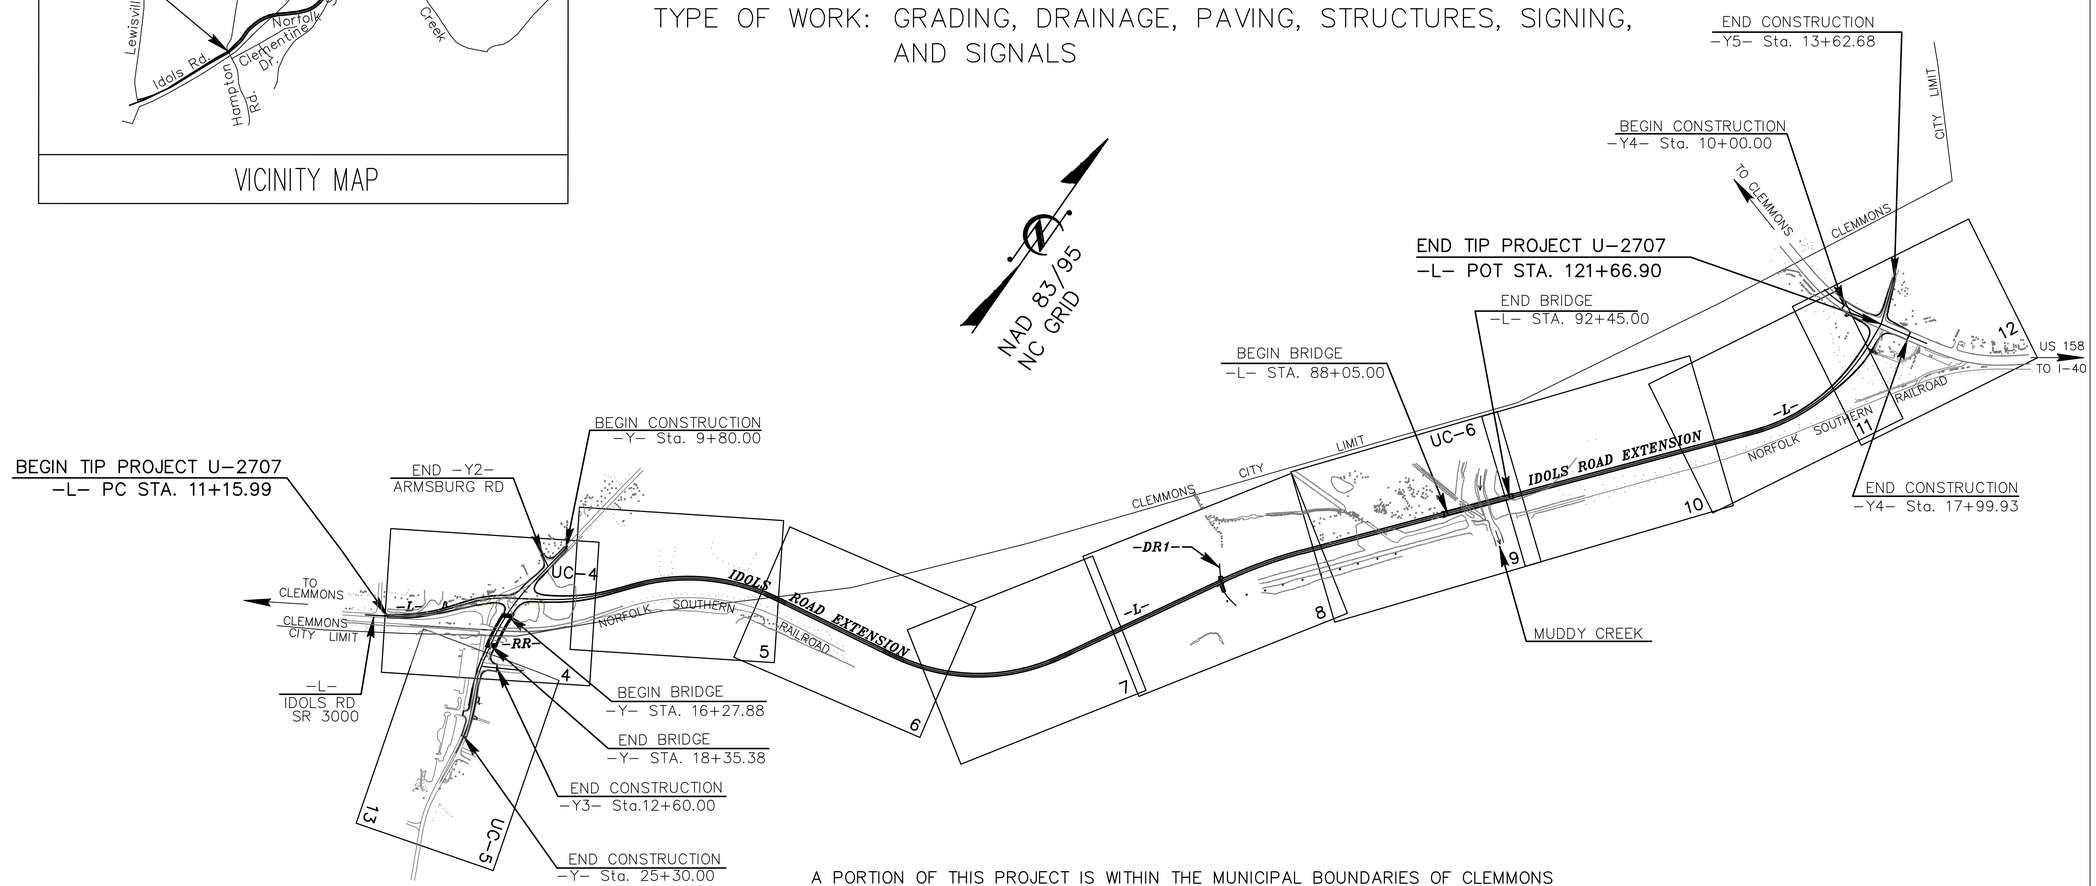

A PORTION OF THIS PROJECT IS WITHIN THE MUNICIPAL BOUNDARIES OF CLEMMONS
CLEARING ON THIS PROJECT SHALL BE PERFORMED TO THE LIMITS ESTABLISHED BY METHOD III

GRAPHIC SCALES

50 25 0 50 100
PLANS

50 25 0 50 100
PROFILE (HORIZONTAL)

10 5 0 10 20
PROFILE (VERTICAL)

INDEX OF SHEETS

SHEET NO.	DESCRIPTION
UC-1	TITLE SHEET
UC-2	UTILITY SYMBOLOGY
UC-3	NOTES
UC-3A THRU UC-3C	DETAILS
UC-4 THRU UC-6	UTILITY CONSTRUCTION SHEETS
UC-7 THRU UC-8	PROFILE SHEETS

WATER AND SEWER OWNERS ON PROJECT

(1) SEWER: WINSTON-SALEM/FORSYTH COUNTY UTILITIES COMMISSION

(2) WATER: WINSTON-SALEM/FORSYTH COUNTY UTILITIES COMMISSION

SEAL

NORTH CAROLINA PROFESSIONAL SEAL 025507 ENGINEER A. ALAN TEMPLE
12/22/2015

PREPARED IN THE OFFICE OF:
ENGINEERING DIVISION
CITY OF WINSTON-SALEM
P.O. BOX 2511
WINSTON-SALEM, NC 27102
PHONE: (336) 727-8000
FAX: (336) 727-2361

A. ALAN TEMPLE, P.E. PROJECT ENGINEER

$$$$$SYSTIME$$$$$
$$$$$DGN$$$$$
$$$$$USERNAME$$$$$