DocuSign Envelope ID: CEF63F8A-0349-4A01-83E3-A00BD2910742

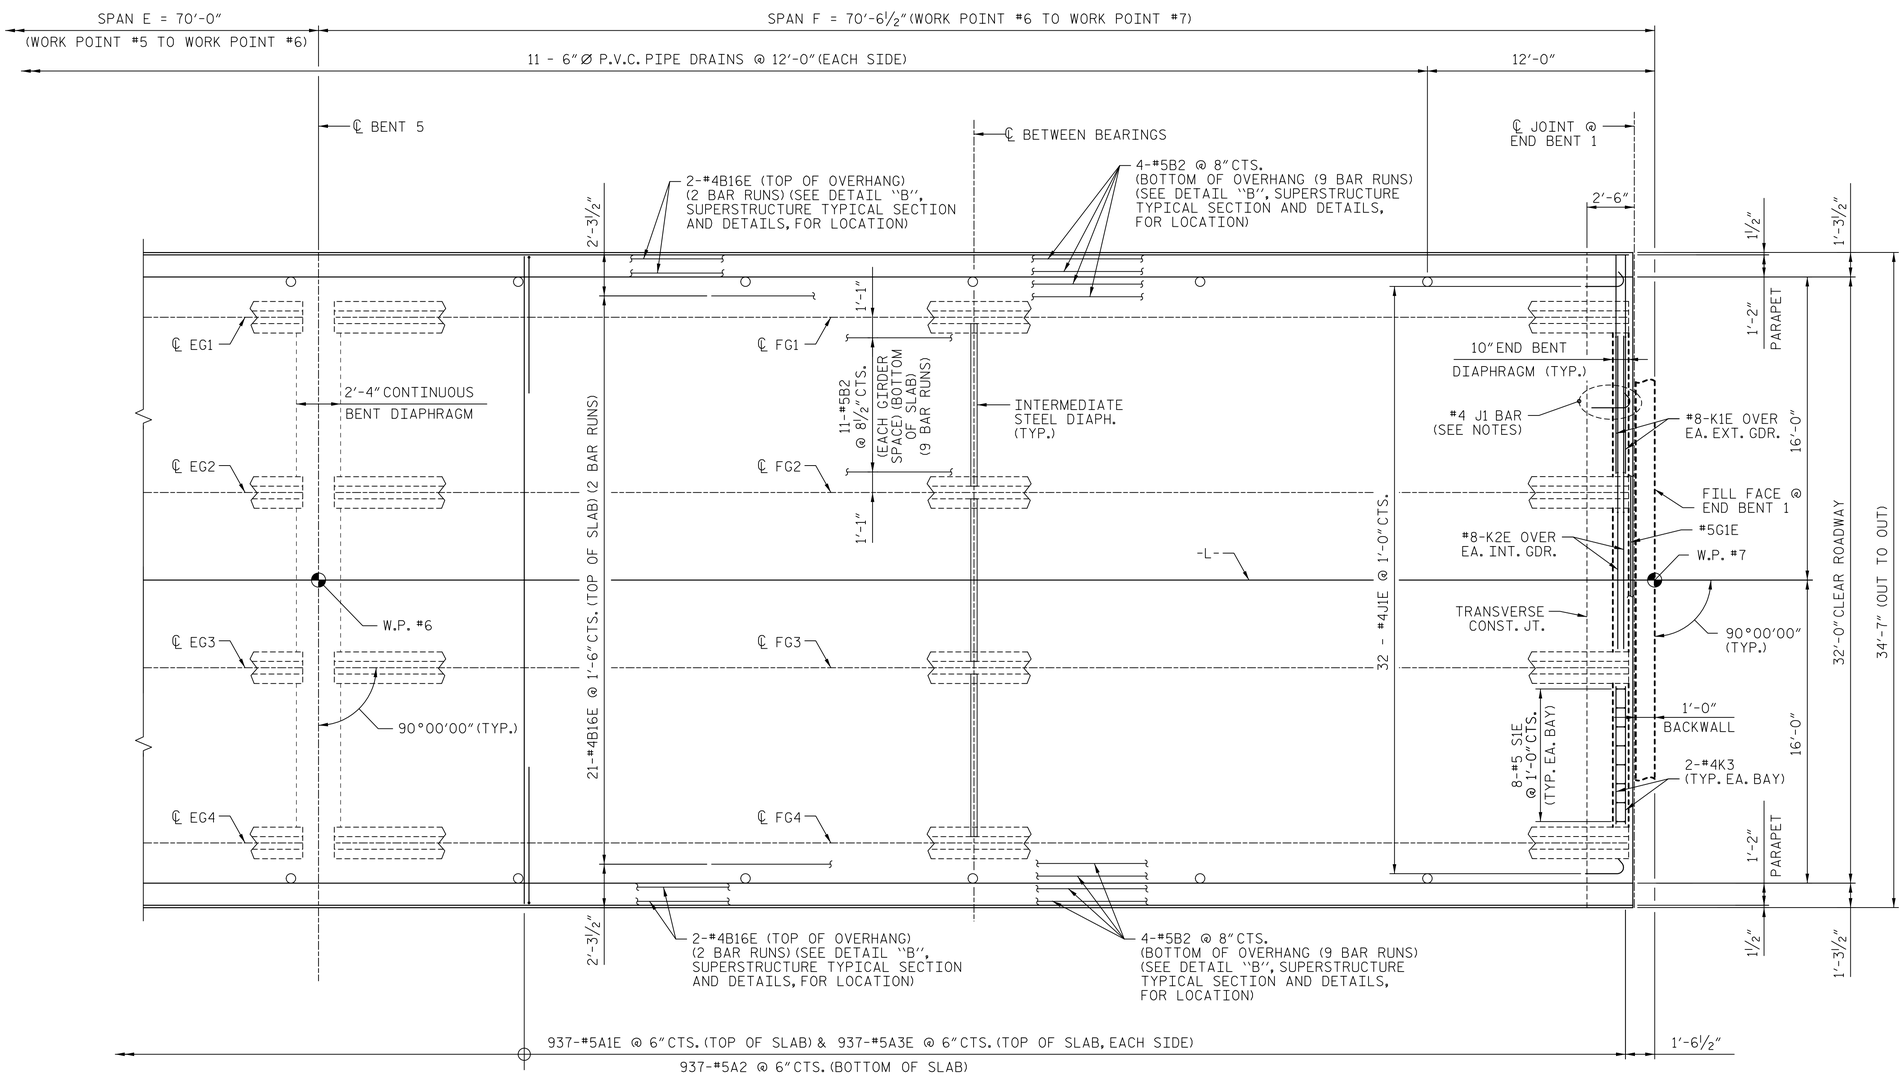

PLAN OF SPAN F AND PARTIAL PLAN OF SPAN E

NOTES:

FOR CONCRETE PARAPET RAIL REINFORCING STEEL THAT MUST BE CAST IN DECK SLAB, SEE "CONCRETE PARAPET RAIL" SHEET.

FOR SECTIONS "A-A" AND "B-B", SEE "SUPERSTRUCTURE TYPICAL SECTION AND DETAILS" SHEET.

ANY INCIDENTAL REINFORCING USED IN THE DECK SHALL BE EPOXY COATED.

FOR PLACEMENT OF #4 J1 BARS, SEE "EXPANSION JOINT SEAL DETAILS" SHEET.

PROJECT NO. U-2707

FORSYTH COUNTY

STATION: 90+25.00 -L-

SHEET 6 OF 6 BRIDGE NO. 656

AECOM

AECOM TECHNICAL SERVICES, INC.
701 CORPORATE CENTER DRIVE, SUITE 475
RALEIGH, NC 27607
(919) 854-6200 www.aecom.com
AECOM License No. F-0342

NORTH CAROLINA PROFESSIONAL SEAL 030474 ENGINEER JOHN C. MORRISON
DocuSigned by: John C. Morrison
1/12/2016

STATE OF NORTH CAROLINA
DEPARTMENT OF TRANSPORTATION
RALEIGH

SUPERSTRUCTURE PLAN OF SPAN F AND PARTIAL PLAN OF SPAN E

REVISIONS						SHEET NO.
NO.	BY:	DATE:	NO.	BY:	DATE:	S-12
						TOTAL SHEETS
						86

DOCUMENT NOT CONSIDERED FINAL UNLESS ALL SIGNATURES COMPLETED

DRAWN BY : MKT DATE : 11/2015
CHECKED BY : JCM DATE : 11/2015

DATE: 1/12/2016
TIME: 9:24:39 AM

USER: kyle.compton
DGN: R:\Bridge 656\Cadd\401_023_U2707_SMU_S12_PS06.dgn