DocuSign Envelope ID: D6954CF0-58CB-409A-884E-F9A474F68BAA

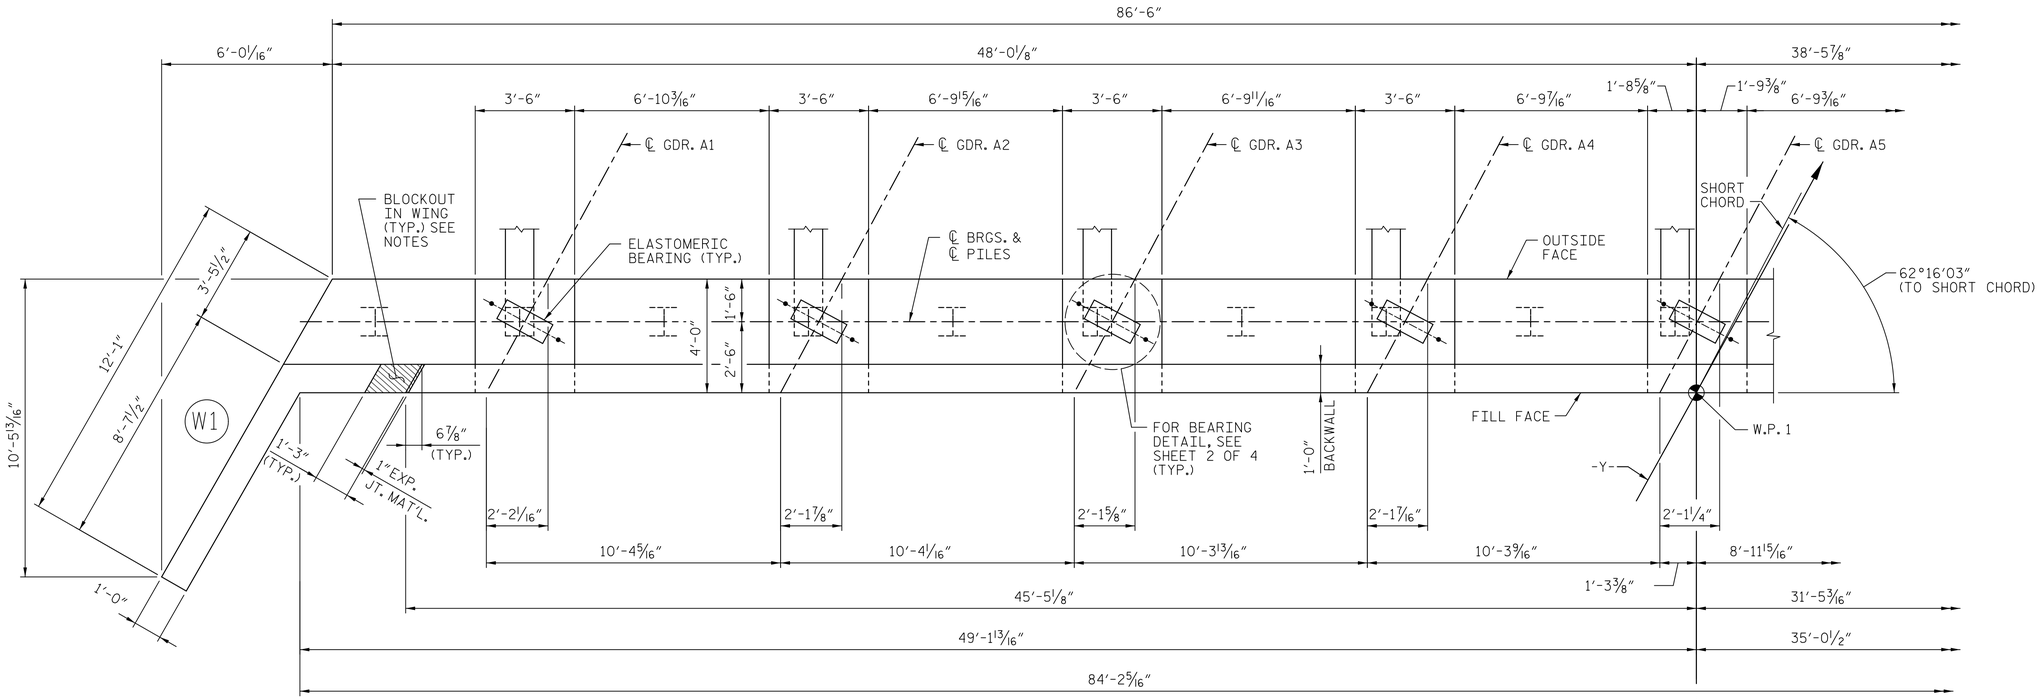

PLAN

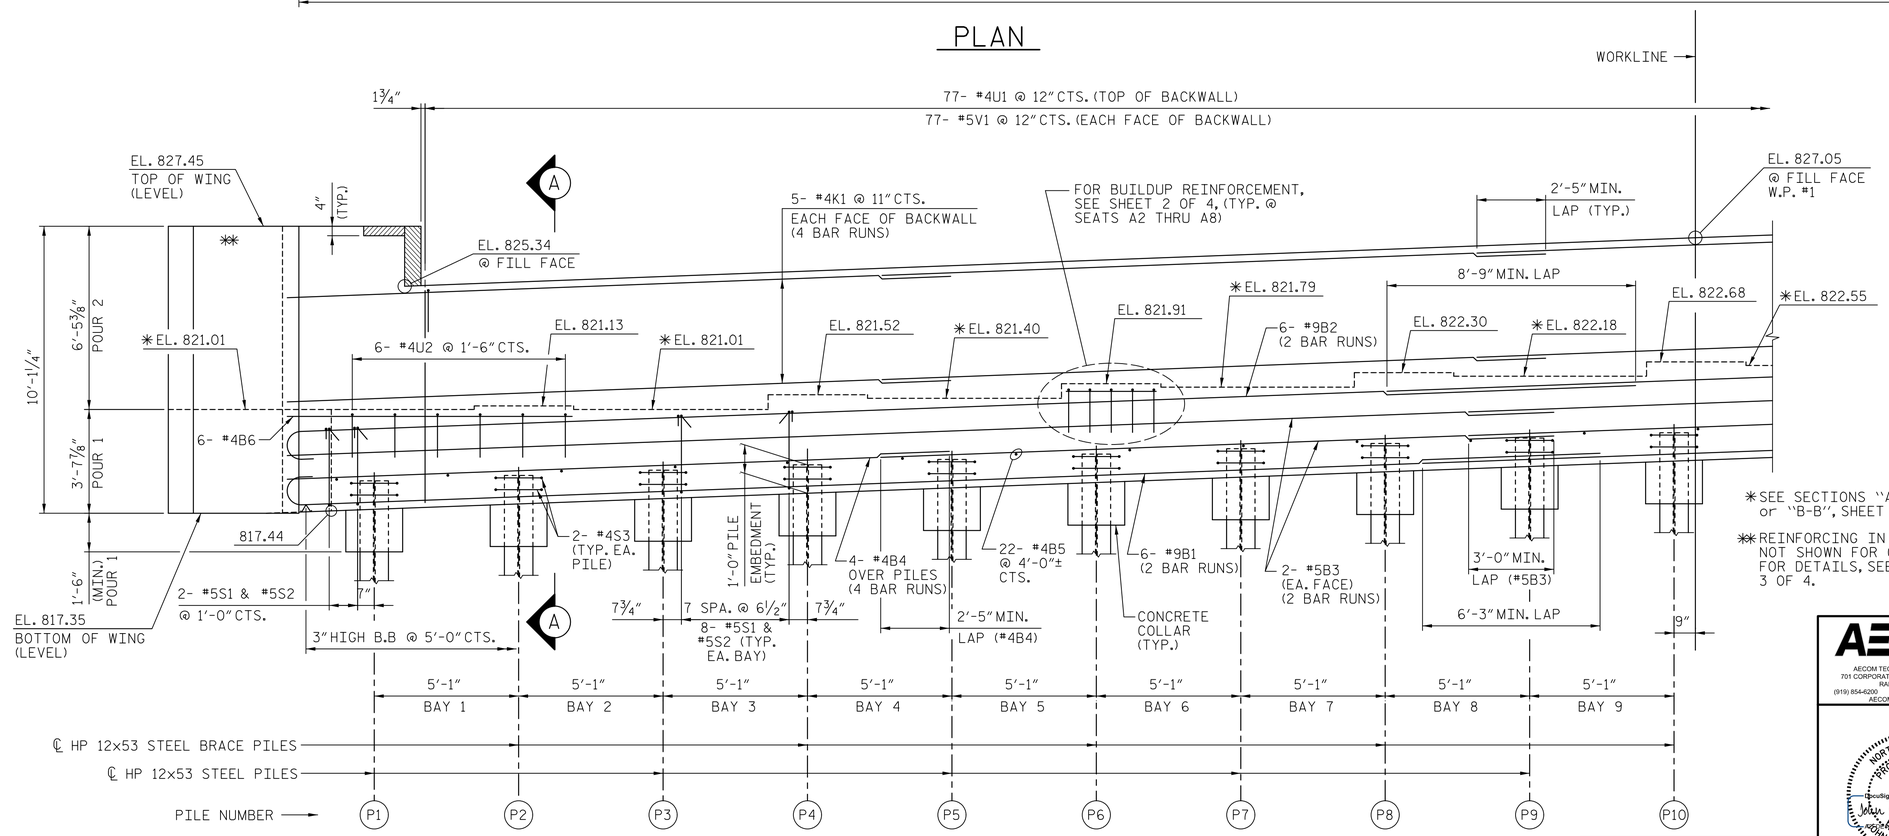

ELEVATION

✳SEE SECTIONS "A-A" or "B-B", SHEET 4 OF 4.

✳✳REINFORCING IN WING NOT SHOWN FOR CLARITY. FOR DETAILS, SEE SHEET 3 OF 4.

NOTES:

SEE SHEET 4 OF 4 FOR NOTES.

TOP OF PILE ELEVATIONS	
1	818.50
2	818.69
3	818.88
4	819.06
5	819.25
6	819.44
7	819.63
8	819.82
9	820.00
10	820.19

PROJECT NO. U-2707

FORSYTH COUNTY

STATION: 17+34.88 -Y-

SHEET 1 OF 4 BRIDGE NO. 109

AECOM

AECOM TECHNICAL SERVICES, INC.
701 CORPORATE CENTER DRIVE, SUITE 475
RALEIGH, NC 27607
(919) 854-6200 www.aecom.com
AECOM License No. F-0342

NORTH CAROLINA PROFESSIONAL SEAL 039474 ENGINEER JOHN C. MORRISON
DocuSigned by: John C. Morrison
1/12/2016

STATE OF NORTH CAROLINA
DEPARTMENT OF TRANSPORTATION
RALEIGH

SUBSTRUCTURE

END BENT 1
PLAN AND ELEVATION

REVISIONS						SHEET NO.
NO.	BY:	DATE:	NO.	BY:	DATE:	S-68
						TOTAL SHEETS 86

DRAWN BY : MTB DATE : 11/2015
CHECKED BY : JCM DATE : 11/2015

DOCUMENT NOT CONSIDERED FINAL UNLESS ALL SIGNATURES COMPLETED

DATE: 1/12/2016
TIME: 8:50:47 AM

USER: kyle_compton
DGN: R:\Bridge 109\Cadd\402_05\U2707_SM1_S68_EB1_01.dgn