DocuSign Envelope ID: D6954CF0-58CB-409A-884E-F9A474F68BAA

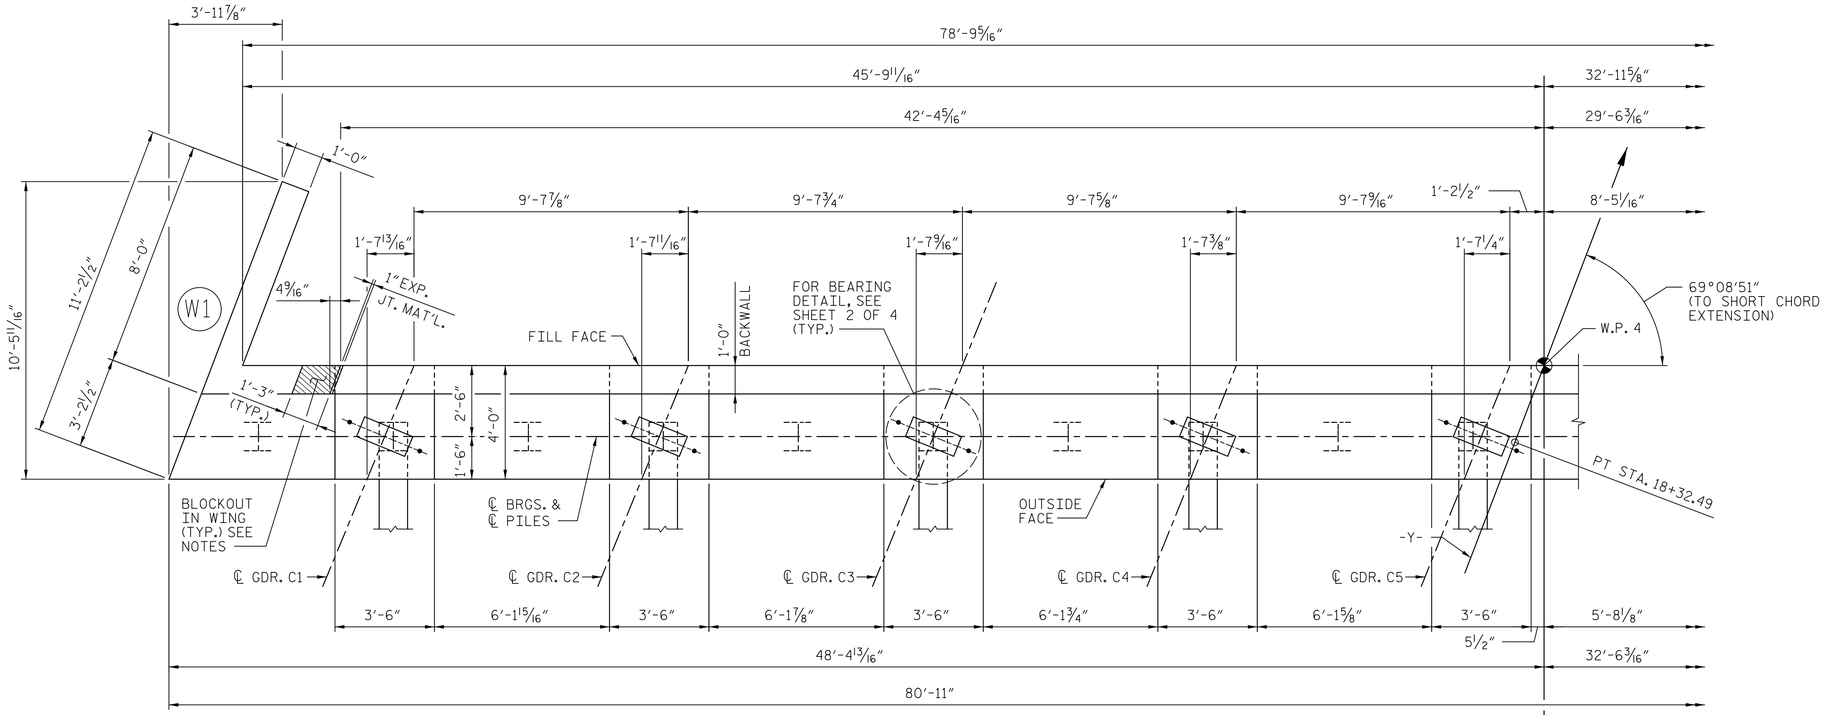

PLAN

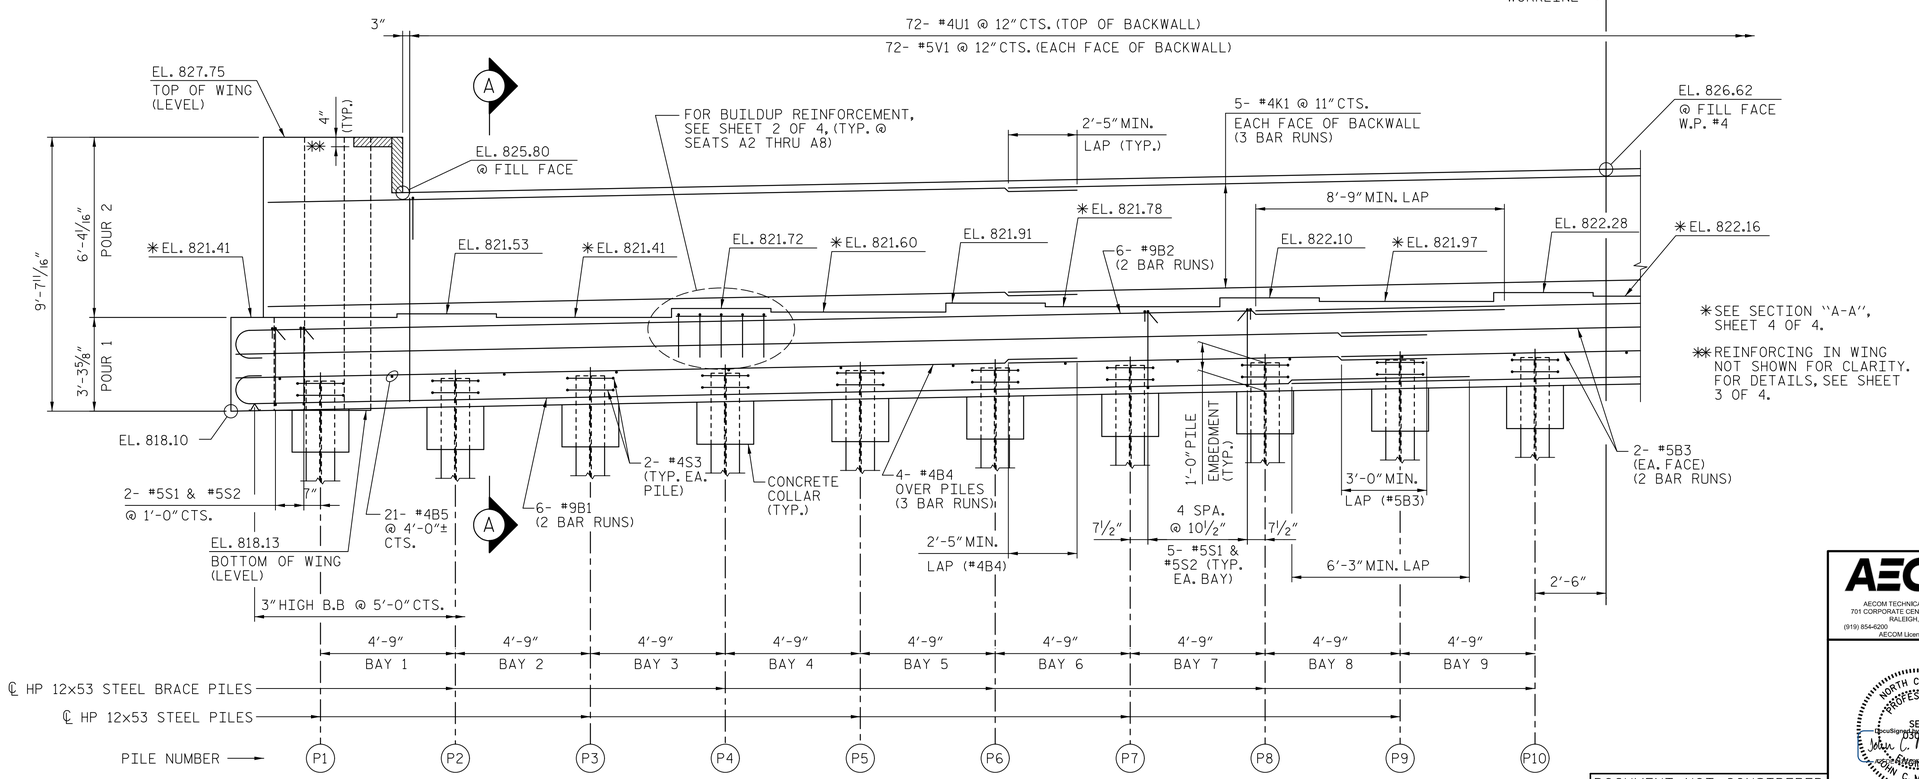

ELEVATION

NOTES:

SEE SHEET 4 OF 4 FOR NOTES.

TOP OF PILE ELEVATIONS	
1	819.15
2	819.25
3	819.34
4	819.43
5	819.52
6	819.62
7	819.71
8	819.80
9	819.90
10	819.99

PROJECT NO. U-2707

FORSYTH COUNTY

STATION: 17+34.88 -Y-

SHEET 1 OF 4 BRIDGE NO. 109

AECOM
AECOM TECHNICAL SERVICES, INC.
701 CORPORATE CENTER DRIVE, SUITE 475
RALEIGH, NC 27607
(919) 854-6200 www.aecom.com
AECOM License No. F-0342

STATE OF NORTH CAROLINA
DEPARTMENT OF TRANSPORTATION
RALEIGH

SUBSTRUCTURE
END BENT 2
PLAN AND ELEVATION

NORTH CAROLINA PROFESSIONAL SEAL 039474 ENGINEER JOHN C. MORRISON
DocuSigned by: John C. Morrison
1/12/2016

REVISIONS						
NO.	BY:	DATE:	NO.	BY:	DATE:	

SHEET NO. S-78
TOTAL SHEETS 86

DRAWN BY : MTB DATE : 11/2015
CHECKED BY : JCM DATE : 11/2015

DOCUMENT NOT CONSIDERED FINAL UNLESS ALL SIGNATURES COMPLETED

DATE: 1/12/2016
TIME: 8:51:29 AM

USER: kyle.compton
DGN: R:\Bridge\109\Cad\402_DT\U2707_SM_S78_EB2_01.dgn