DocuSign Envelope ID: 0996FCA2-AAF1-4B44-B159-4DB5C28E4BDB

NOTES:

FOR NOTES, SEE "SUPERSTRUCTURE PLAN OF SPAN A" SHEET.

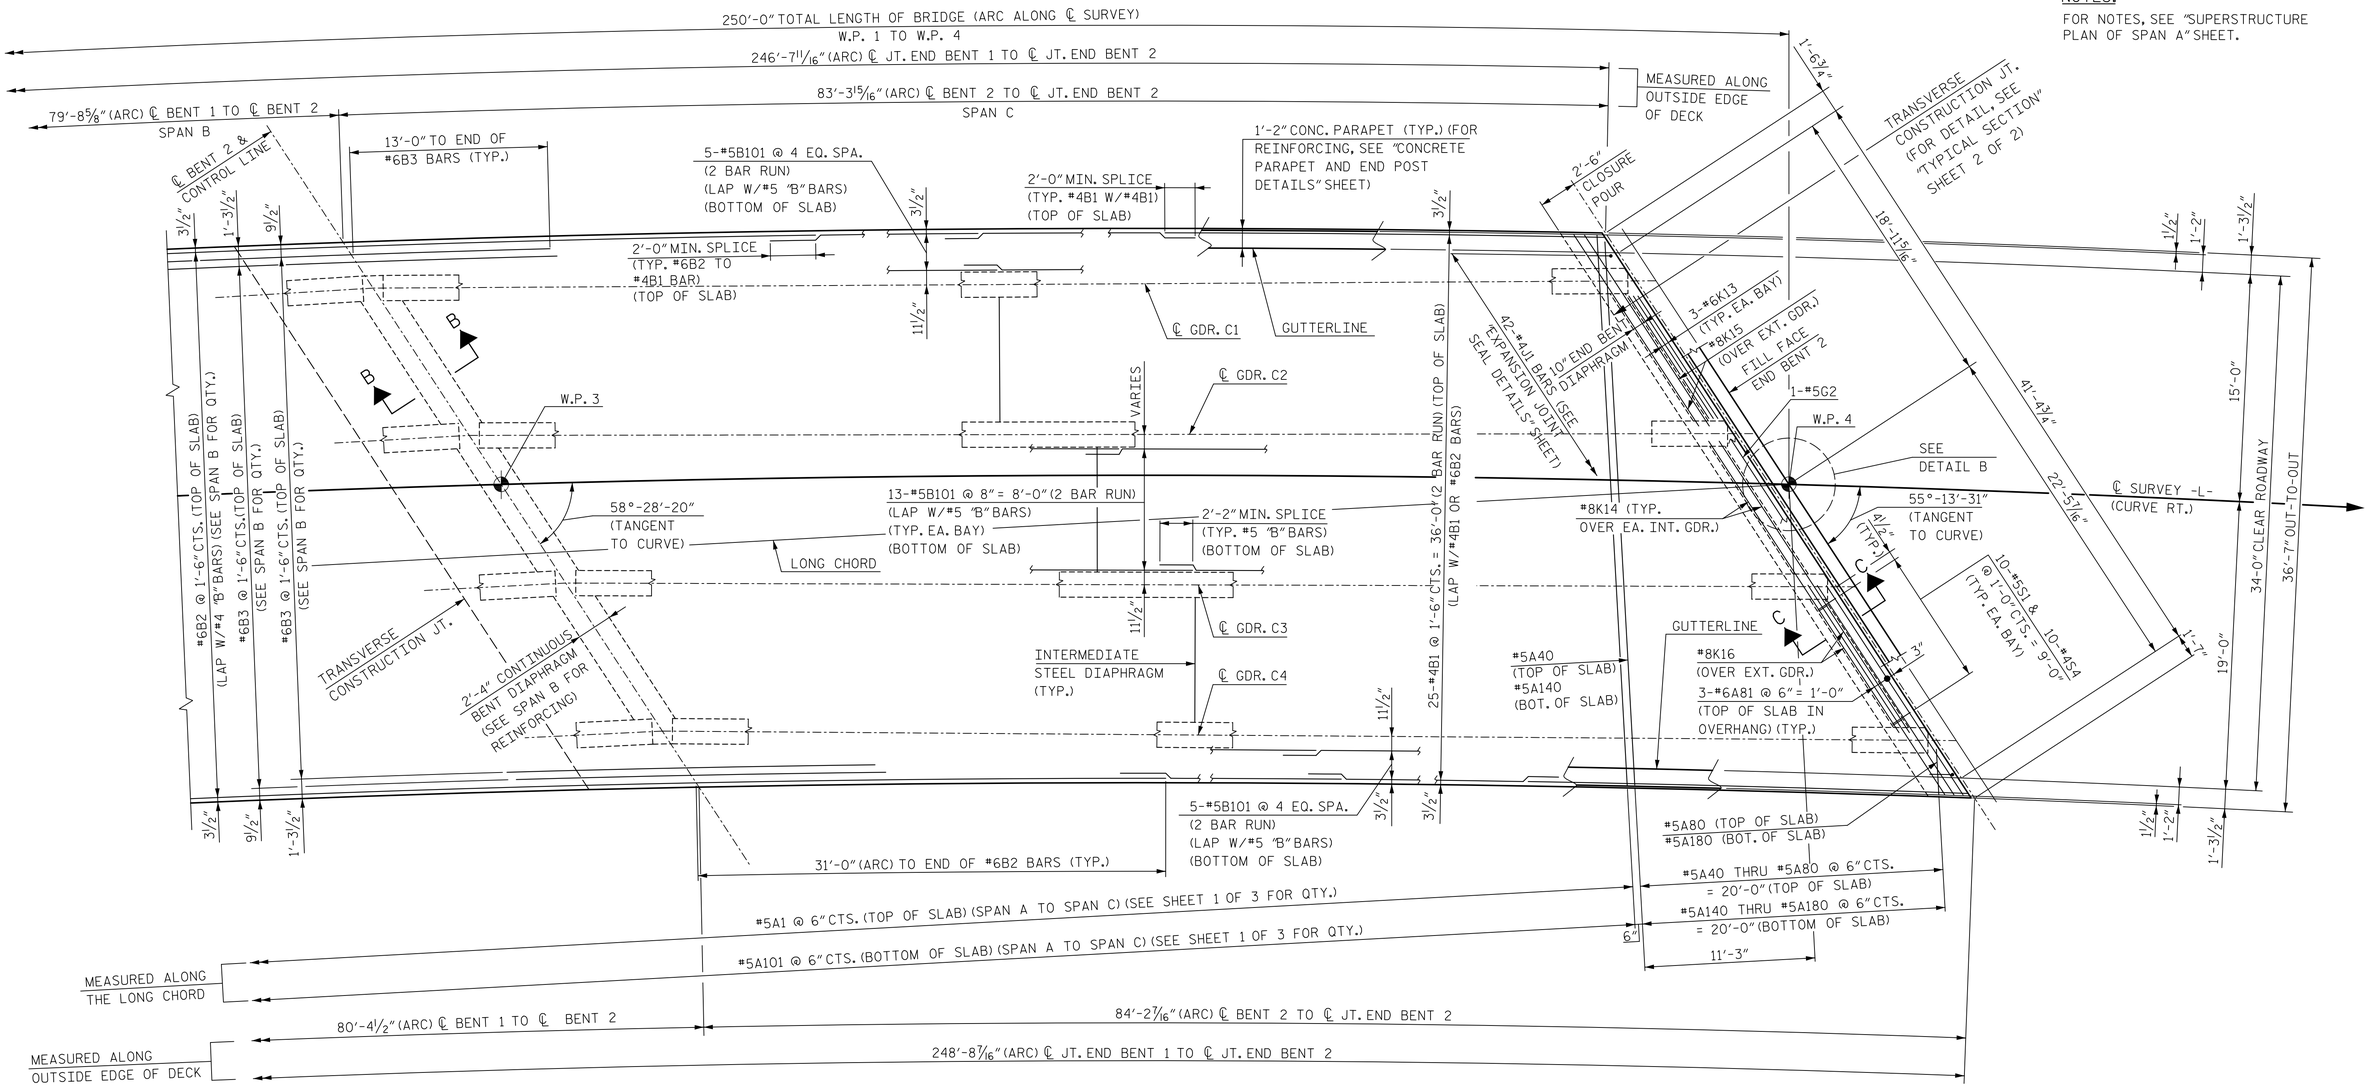

PLAN OF SPAN C

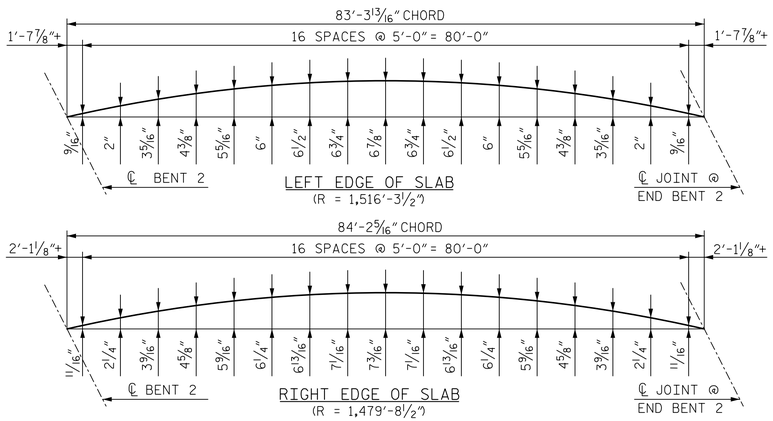

ARC OFFSETS SPAN C

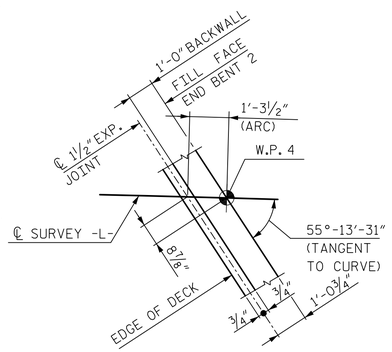

DETAIL B

PROJECT NO. B-4811

RUTHERFORD COUNTY

STATION: POC 15+25.00 -L-

SHEET 3 OF 3

STATE OF NORTH CAROLINA
DEPARTMENT OF TRANSPORTATION
RALEIGH

SUPERSTRUCTURE

PLAN OF SPAN "C"

DocuSigned by: David W. Hawkins
A9ED7524B855487...
NORTH CAROLINA PROFESSIONAL SEAL 27812 ENGINEER DAVID W. HAWKINS
1/29/2016

DocuSigned by: Paul J. Barber
18DF10573687416...
NORTH CAROLINA PROFESSIONAL SEAL 12916 ENGINEER PAUL J. BARBER
1/29/2016

HNTB NORTH CAROLINA, P.C.
NC License No. C-1554
343 E. Six Forks Rd., Suite 200, Raleigh, N.C. 27609

DRAWN BY M. WRIGHT DATE 10/14
CHECKED BY P. BARBER DATE 12/14
DWG. NO. 10

DOCUMENT NOT CONSIDERED FINAL UNLESS ALL SIGNATURES COMPLETED

REVISIONS						SHEET NO.
NO.	BY	DATE	NO.	BY	DATE	S01-10
1			3			TOTAL SHEETS
2			4			42