PROJECT REFERENCE NO.	SHEET NO.
R-4416	PMP-5

APPROVED: DocuSigned by: Ronald W. King 0995D7A9577C4DC...

DATE: 7/9/2015

SEAL

NORTH CAROLINA PROFESSIONAL SEAL 022959 ENGINEER RONALD W. KING

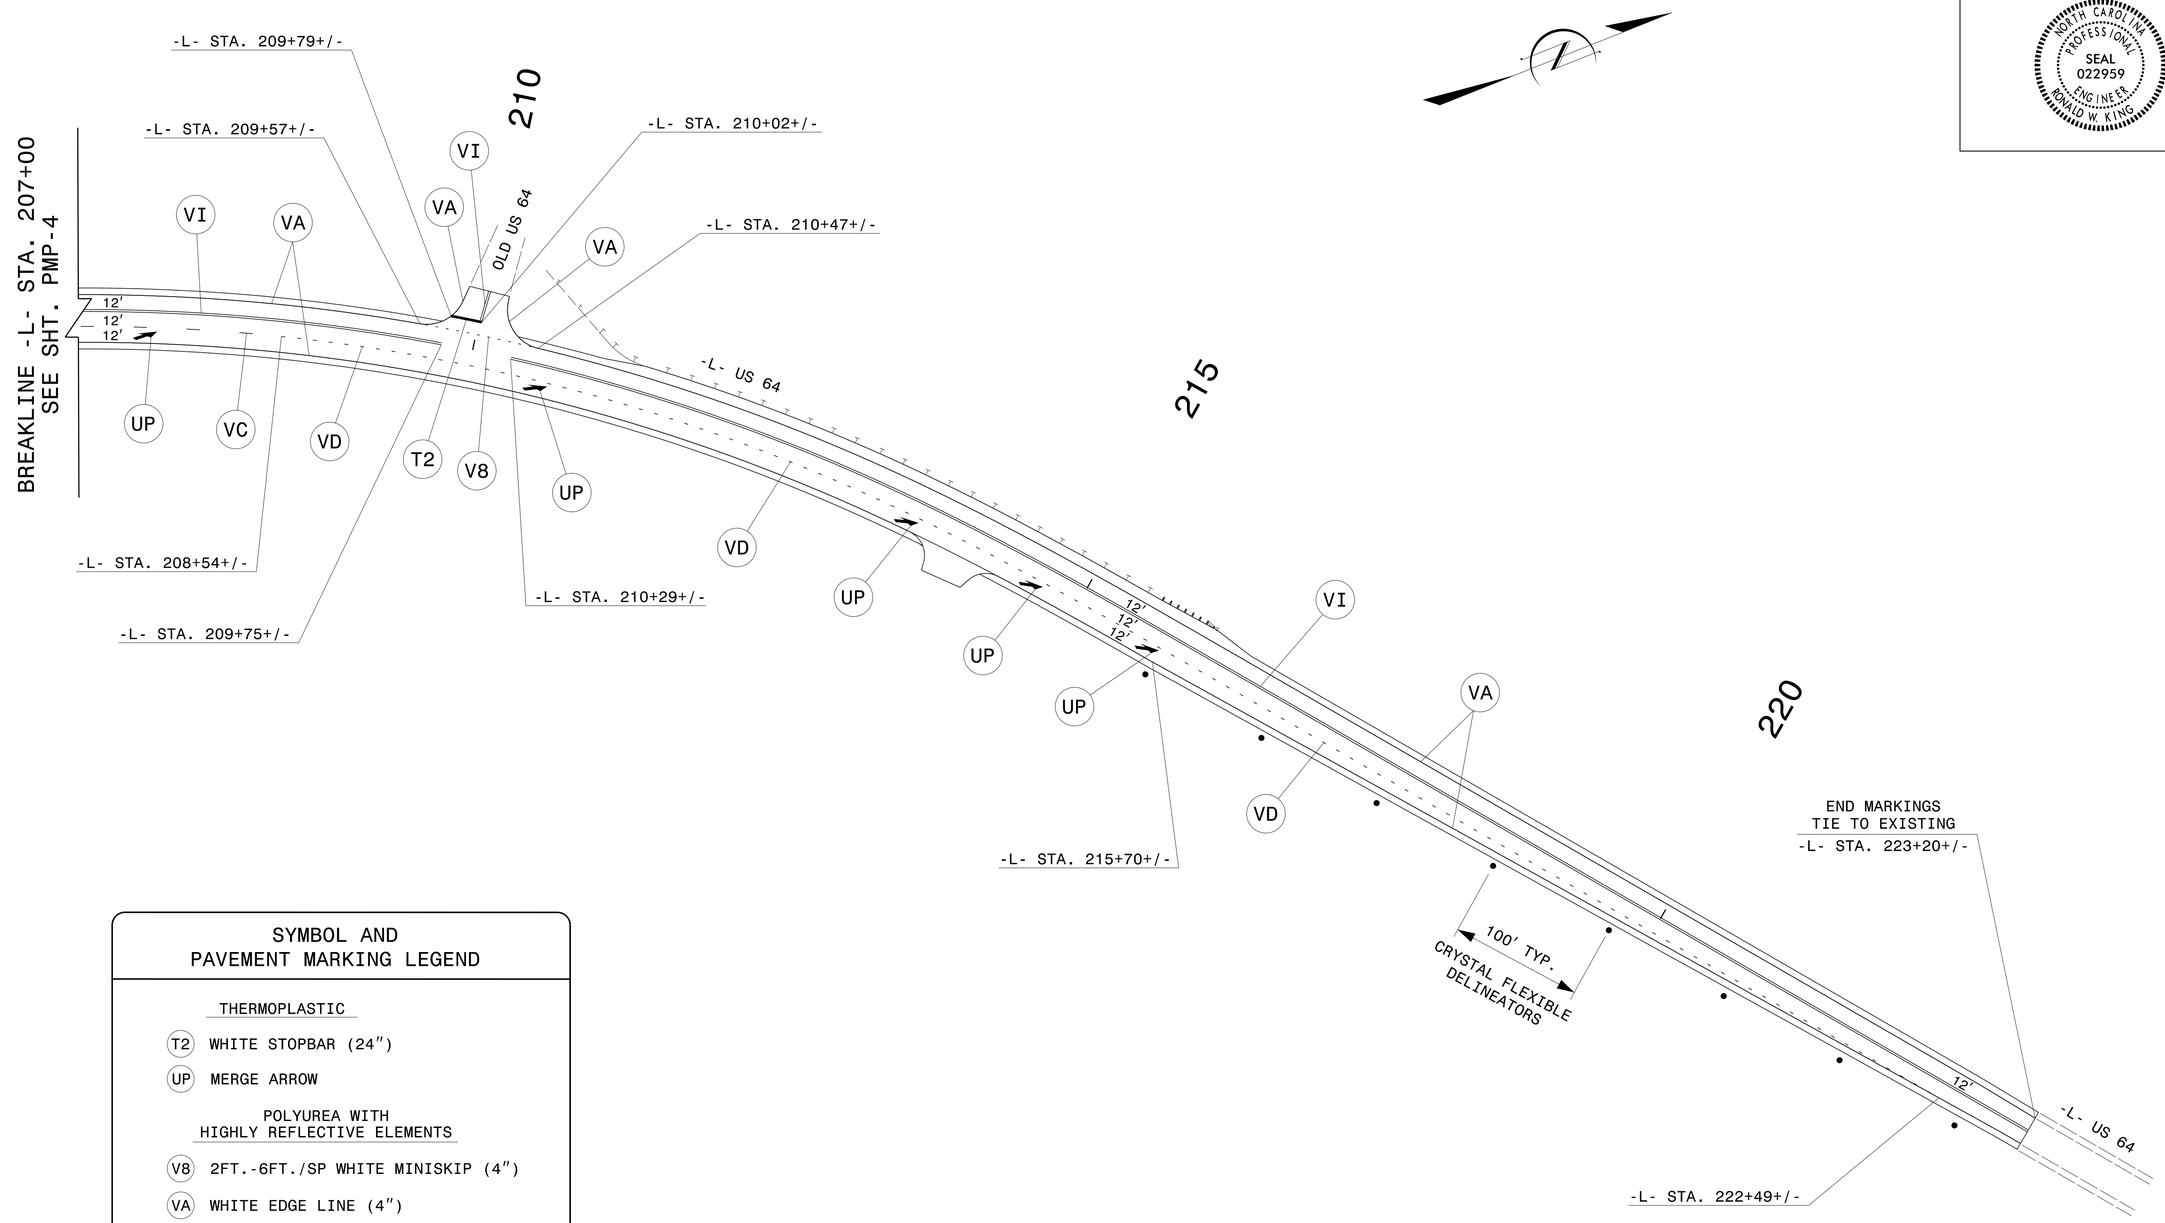

SYMBOL AND PAVEMENT MARKING LEGEND

THERMOPLASTIC

- T2 WHITE STOPBAR (24")
- UP MERGE ARROW

POLYUREA WITH HIGHLY REFLECTIVE ELEMENTS

- V8 2FT.-6FT./SP WHITE MINISKIP (4")
- VA WHITE EDGE LINE (4")
- VC 10' WHITE SKIP (4")
- VD 3FT.-9FT./SP WHITE MINISKIP (4")
- VI YELLOW DOUBLE CENTER (4")

PAVEMENT MARKING DETAIL

7/9/2015
S:\S&DU\Western Region\R-4416\R-4416_June-2015_Revision\R-4416 Revised Design Fil\wwwroot\uploads\R-4416 060515\R-4416 060515\PMP-SIGNING\JUNE-2015_PMP-5.dgn
User:dhbeard