PROJECT REFERENCE NO.	SHEET NO.
R-4416	EC-7/CONST.7
R/W SHEET NO.	
ROADWAY DESIGN ENGINEER	HYDRAULICS ENGINEER

-L- LINE

PIs Sta 50+85.74	PI Sta 59+44.52
Θs = 8° 27' 43.7"	Δ = 76° 05' 26.1" (LT)
Ls = 288.00'	D = 5° 52' 35.4"
LT = 192.22'	L = 1,294.83'
ST = 96.20'	T = 763.00'
	R = 975.00'
	Ds = 60mph
	SE = .08

DETAIL C
SPECIAL CUT DITCH
(Not to Scale)

Type of Liner= PSRM
Min. D=1.5 Ft.
Max d=1.5 Ft.

FROM -L- STA. 60+70 TO STA. 64+50 RT

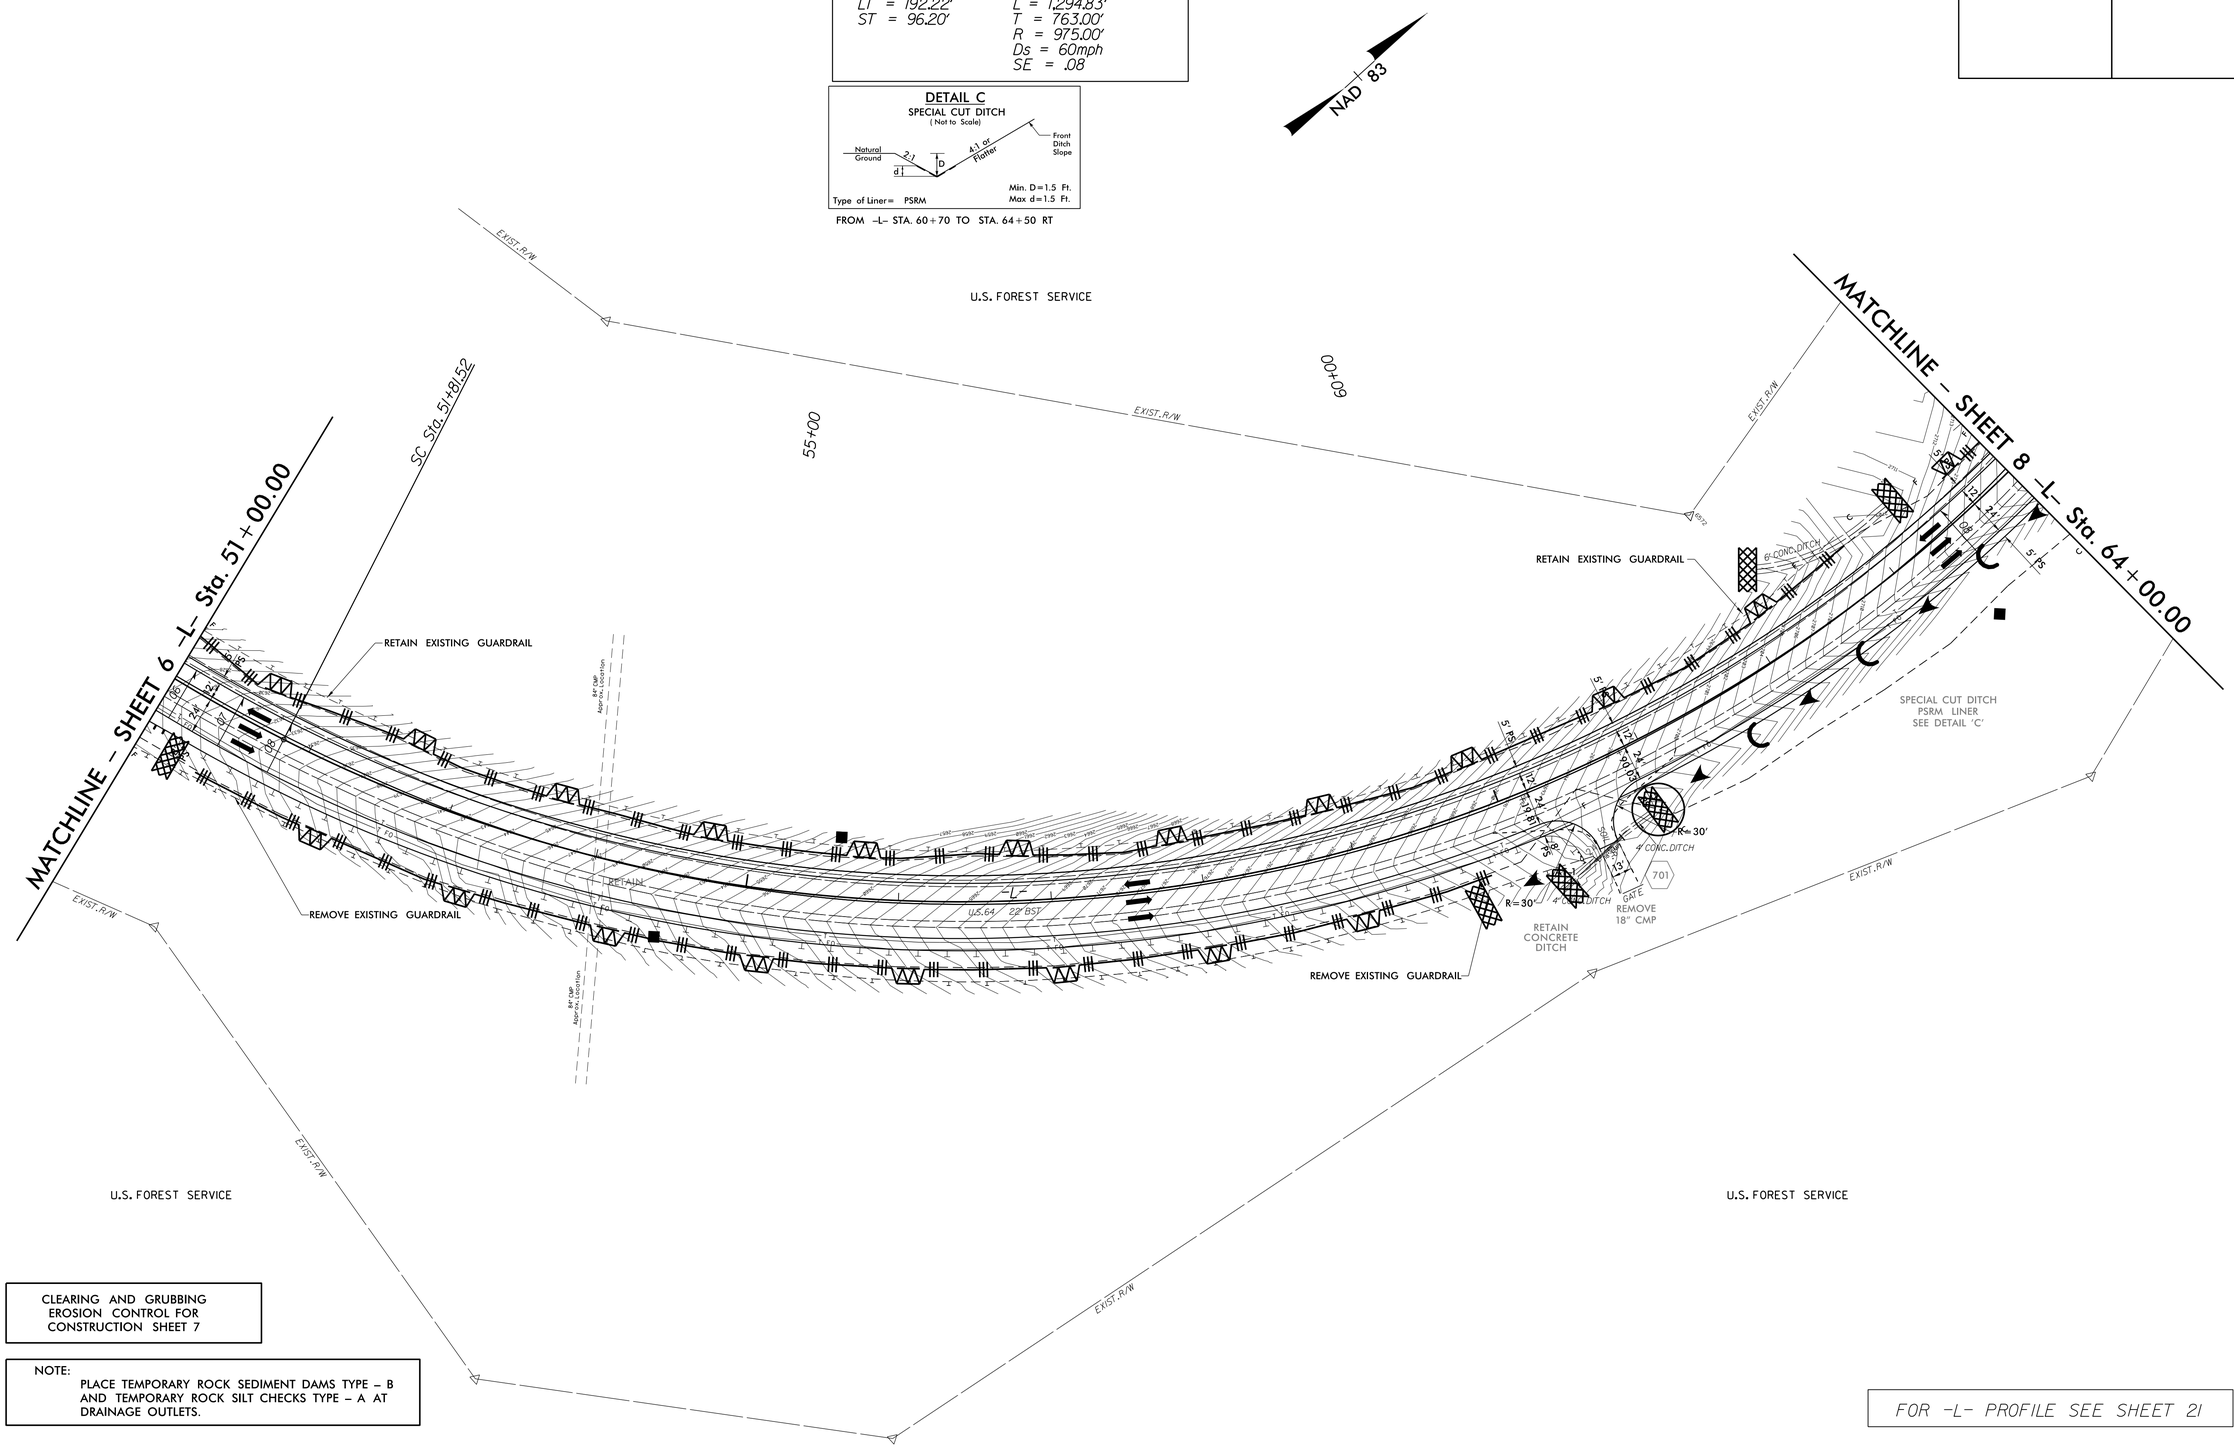

CLEARING AND GRUBBING
EROSION CONTROL FOR
CONSTRUCTION SHEET 7

NOTE:
PLACE TEMPORARY ROCK SEDIMENT DAMS TYPE - B AND TEMPORARY ROCK SILT CHECKS TYPE - A AT DRAINAGE OUTLETS.

FOR -L- PROFILE SEE SHEET 21

8/17/99
17-FEB-2016 10:59
C:\REL\PROJECTS\var\R-4416 (Clay Co. DOR)\Revisions 2-11-206\R-4416_EC_psh07.dgn
prog:proc:sp
CLF REV:2/24/03