PROJECT REFERENCE NO.	SHEET NO.
R-4416	EC-19/CONST.19
R/W SHEET NO.	
ROADWAY DESIGN ENGINEER	HYDRAULICS ENGINEER

8/17/99

-L- LINE

PIs Sta 214+10.81
Θs = 6° 19' 20.3"
Ls = 320.00'
LT = 213.47'
ST = 106.79'

DETAIL A
SPECIAL CUT DITCH
(Not to Scale)

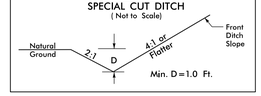

FROM -L- STA. 219+50 TO STA. 223+00 LT.

NAD 83

U.S. FOREST SERVICE

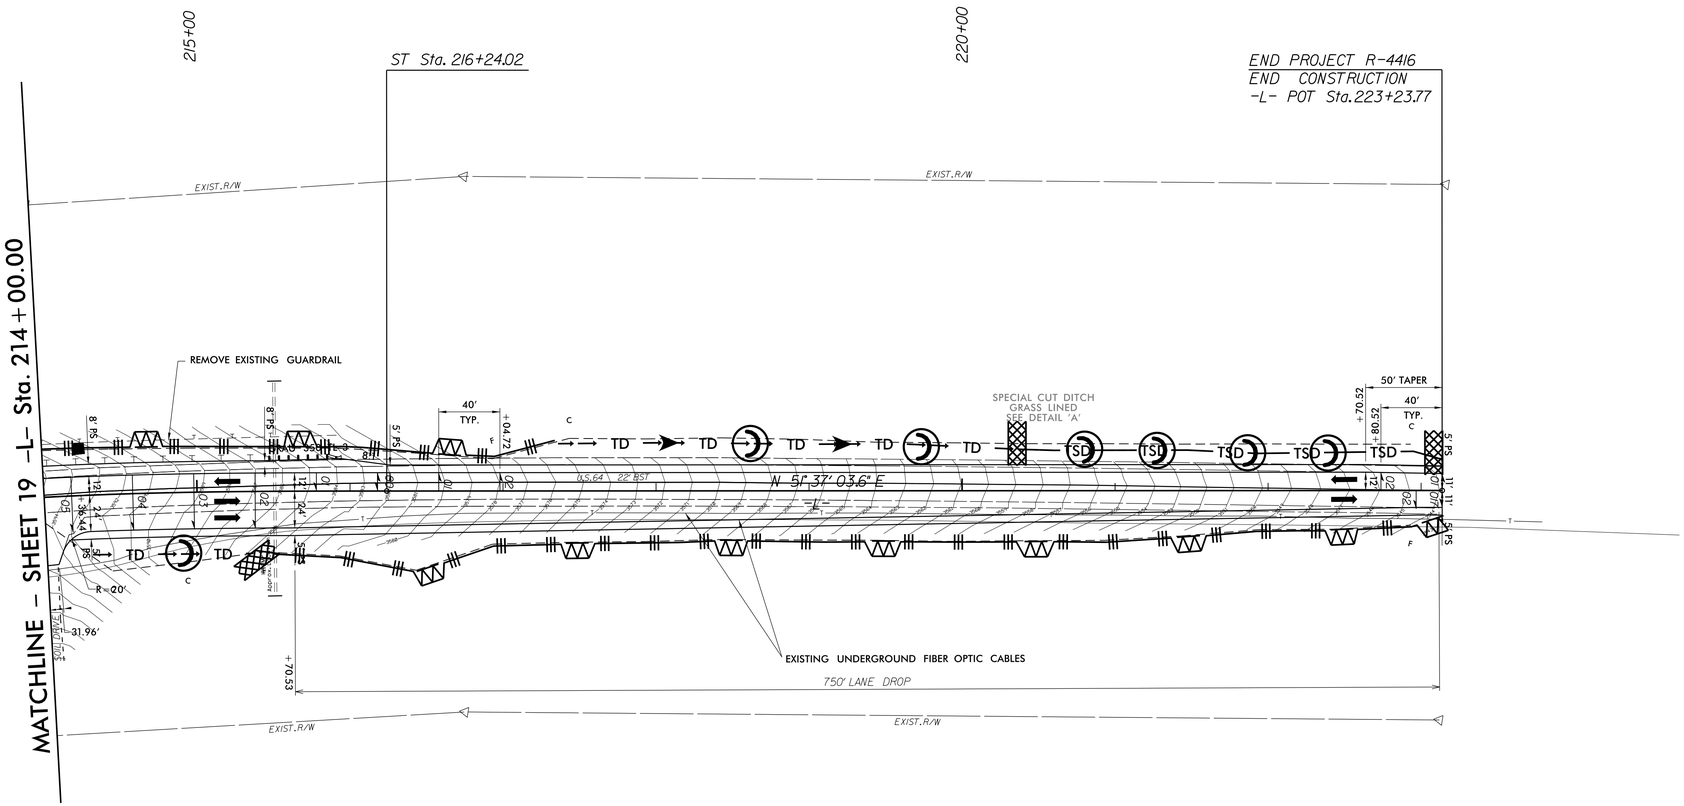

U.S. FOREST SERVICE

CLEARING AND GRUBBING
EROSION CONTROL FOR
CONSTRUCTION SHEET 19

NOTE:
PLACE TEMPORARY ROCK SEDIMENT DAMS TYPE - B AND TEMPORARY ROCK SILT CHECKS TYPE - A AT DRAINAGE OUTLETS.

FOR -L- PROFILE SEE SHEET 27 & 28

17-FEB-2016 12:38
G:\MEL\PROJECTS\rr_pl\R-4416 (Clay Co. DDRL)\Revisions 2-11-2016\R-4416_EC_psh19.dgn
mpilesocsign "AT RENV26103"