PROJECT REFERENCE NO.	SHEET NO.
R-4416	EC-35/CONST.19
R/W SHEET NO.	
ROADWAY DESIGN ENGINEER	HYDRAULICS ENGINEER

-L- LINE
PIs Sta 214+10.81 Θs = 6° 19' 20.3" Ls = 320.00' LT = 213.47' ST = 106.79'

FROM -L- STA. 219+50 TO STA. 223+00 LT.

U.S. FOREST SERVICE

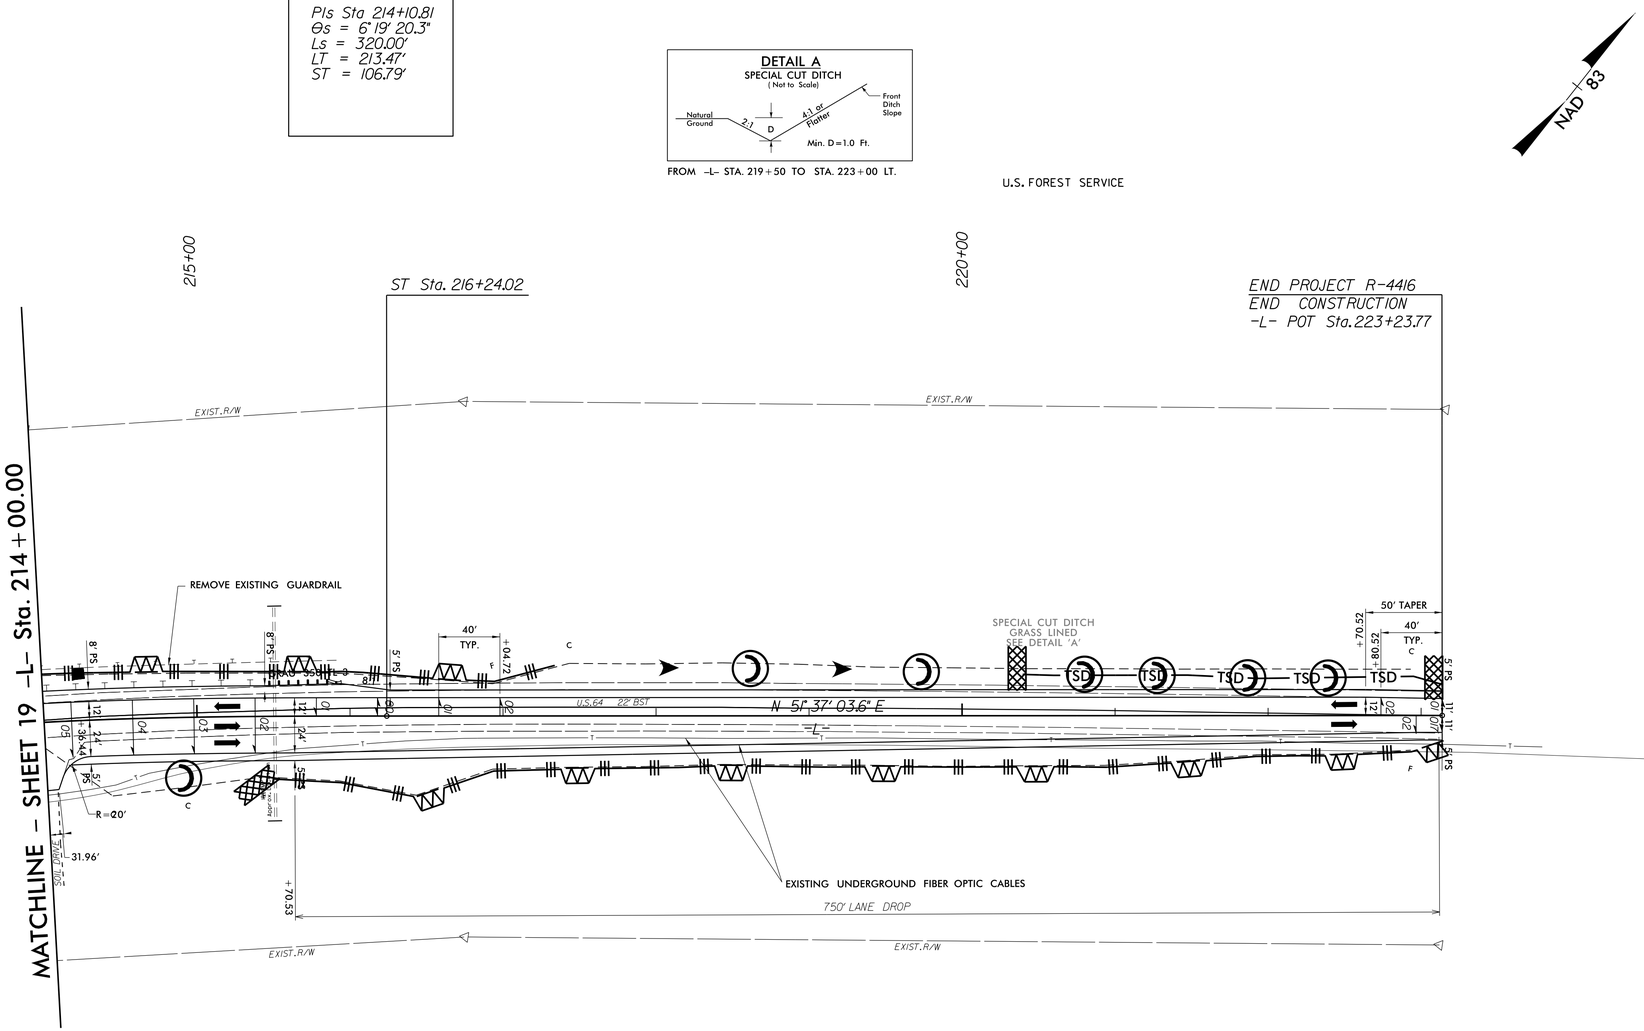

U.S. FOREST SERVICE

FOR -L- PROFILE SEE SHEET 27 & 28

8/17/99

17-FEB-2016 12:39
C:\REU\PROJECTS\rural\R-4416 (Clay Co. DDRL)\Revisions 2-11-206\R-4416_EC_psh19.dgn
jennifer.parish AT RENV264103