PROJECT REFERENCE NO.	SHEET NO.
W-5510	UC-7

UTILITY CONSTRUCTION PLANS ONLY

NORTH CAROLINA PROFESSIONAL ENGINEER SEAL 027443 TODD M. LEWIS
Digitally Signed by Todd M. Lewis
5/13/2016
API1E0E2E92415...

5/14/99

REVISIONS

WL-2

Scale: 1" = 40'

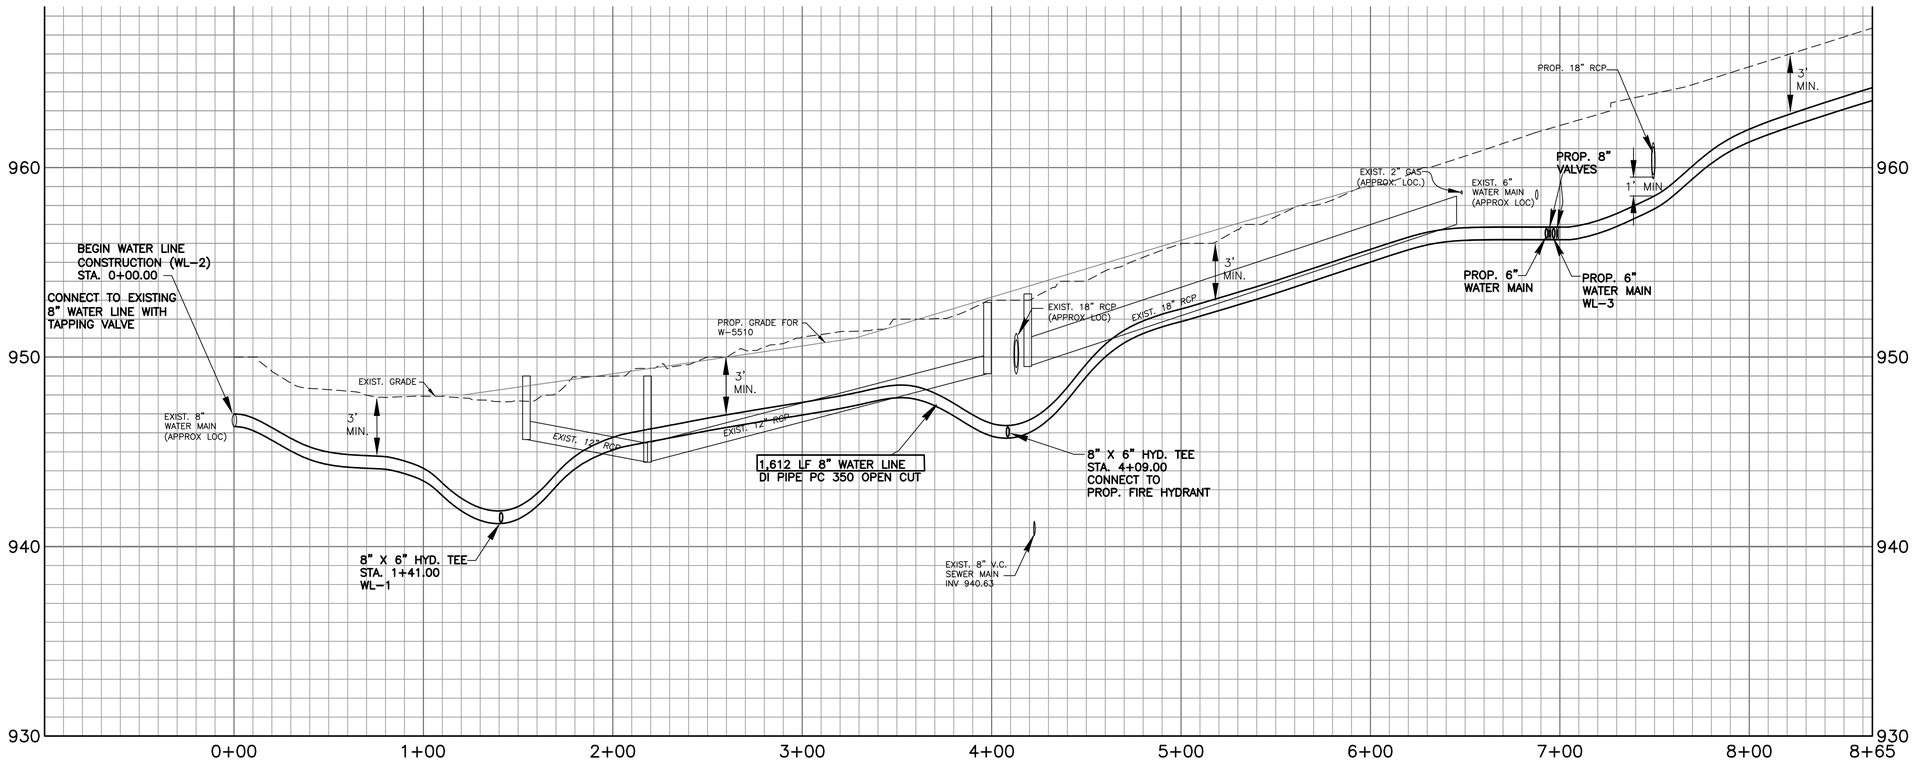

WL-2 CONT.

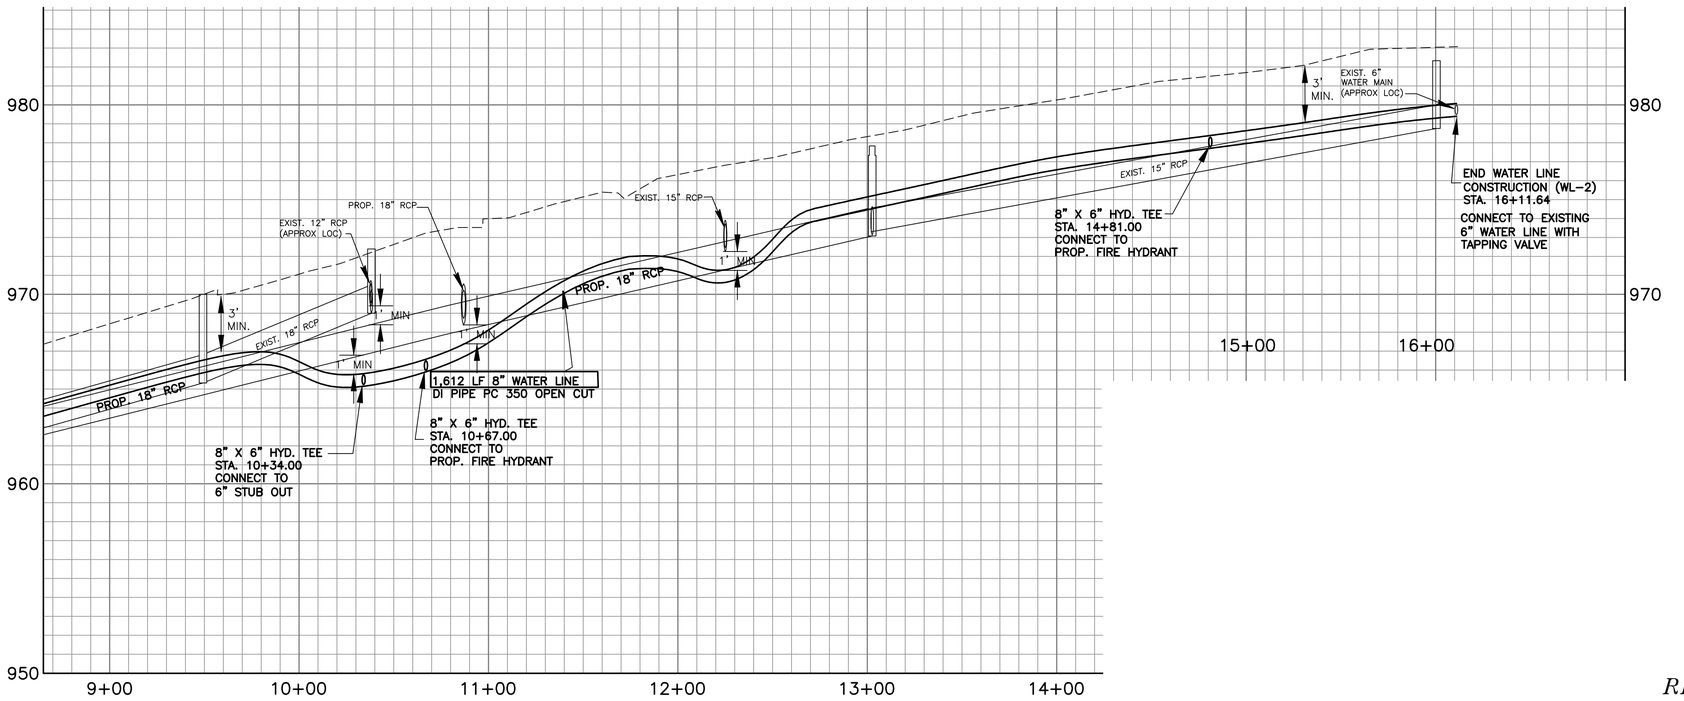

NOTE: FOR WL-2 PLAN, SEE SHEETS UC-4 & UC-5

6" D.I. WATER MAIN RELOCATION PROJECT 74339 **9339**

DESIGN SYSTEM: MICROSTATION V8 XM