PROJECT REFERENCE NO.	SHEET NO.
U-3308	UO-020

UTILITY BY OTHERS

NOTE:
ALL PROPOSED UTILITY WORK SHOWN ON THIS SHEET WILL BE DONE BY OTHERS. NO PAYMENT WILL BE MADE TO THE CONTRACTOR FOR PROPOSED UTILITY WORK SHOWN ON THIS SHEET.

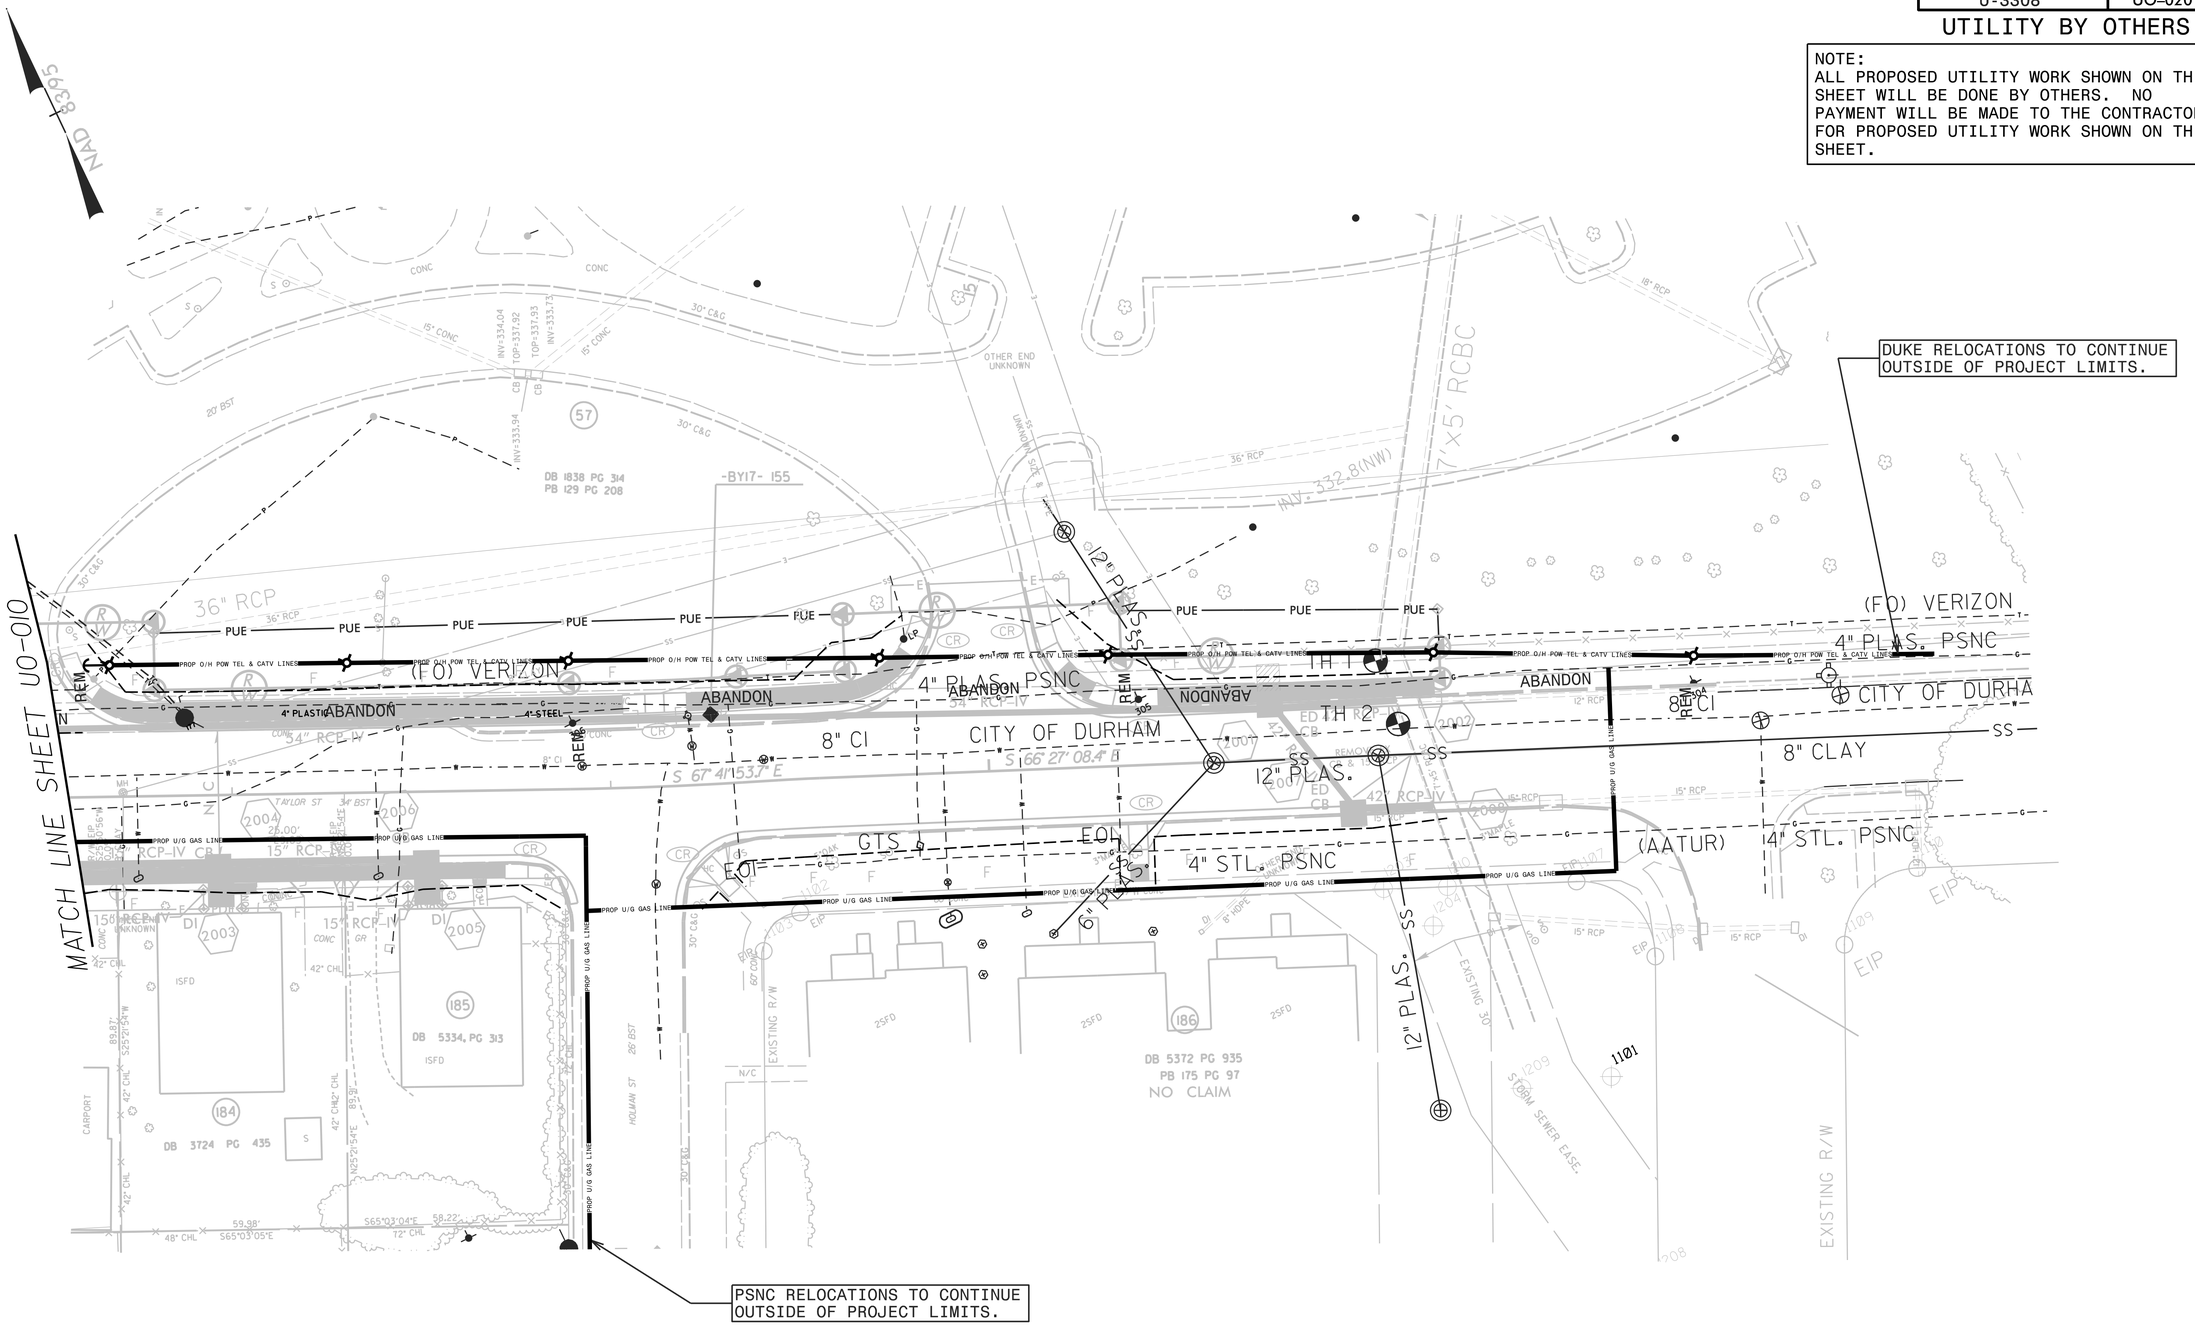

CIVIL ENGINEERS
ENVIRONMENTAL - CEI
LAND SURVEYING
SUBSURFACE UTILITY ENGINEERING

KCI ASSOCIATES OF N.C.

SUITE 220, LANDMARK CENTER II,
4601 SIX FORKS ROAD
RALEIGH, NORTH CAROLINA 27609
(919) 783-9214
WWW.KCI.COM

GRAPHIC SCALE
PLANS

8/17/99

11:03:59 AM
290_020_U3308_ut_rdy20_UO020_psh.dgn
Joshua Barbour Division:P007 Utility Services Emp