DocuSign Envelope ID: 4F89B20C-9B8C-4FC3-8769-26AD9D4587C5

8/17/99

NSR BRIDGE MP H–56.10 CSXT BRIDGE MP SB–154.61	PROJECT REFERENCE NO.	SHEET NO.
	U-3308	RR-5DET
	R/W SHEET NO.	

RAIL DESIGN ENGINEER

NORTH CAROLINA PROFESSIONAL SEAL 28479 ENGINEER KEVIN G. BAILEY

4/20/2016

HYDRAULICS ENGINEER

NORTH CAROLINA PROFESSIONAL SEAL 033404 ENGINEER STEVEN CHRISTOPHER MORGA

4/20/2016

DOCUMENT NOT CONSIDERED FINAL UNLESS ALL SIGNATURES COMPLETED

DETOUR TRACK PLANS

FOR –NSD2– PROFILE SEE SHEETS RR–22 THROUGH RR–24
FOR –SW2– PROFILE SEE SHEETS RR–25 THROUGH RR–26

△

NAD 83

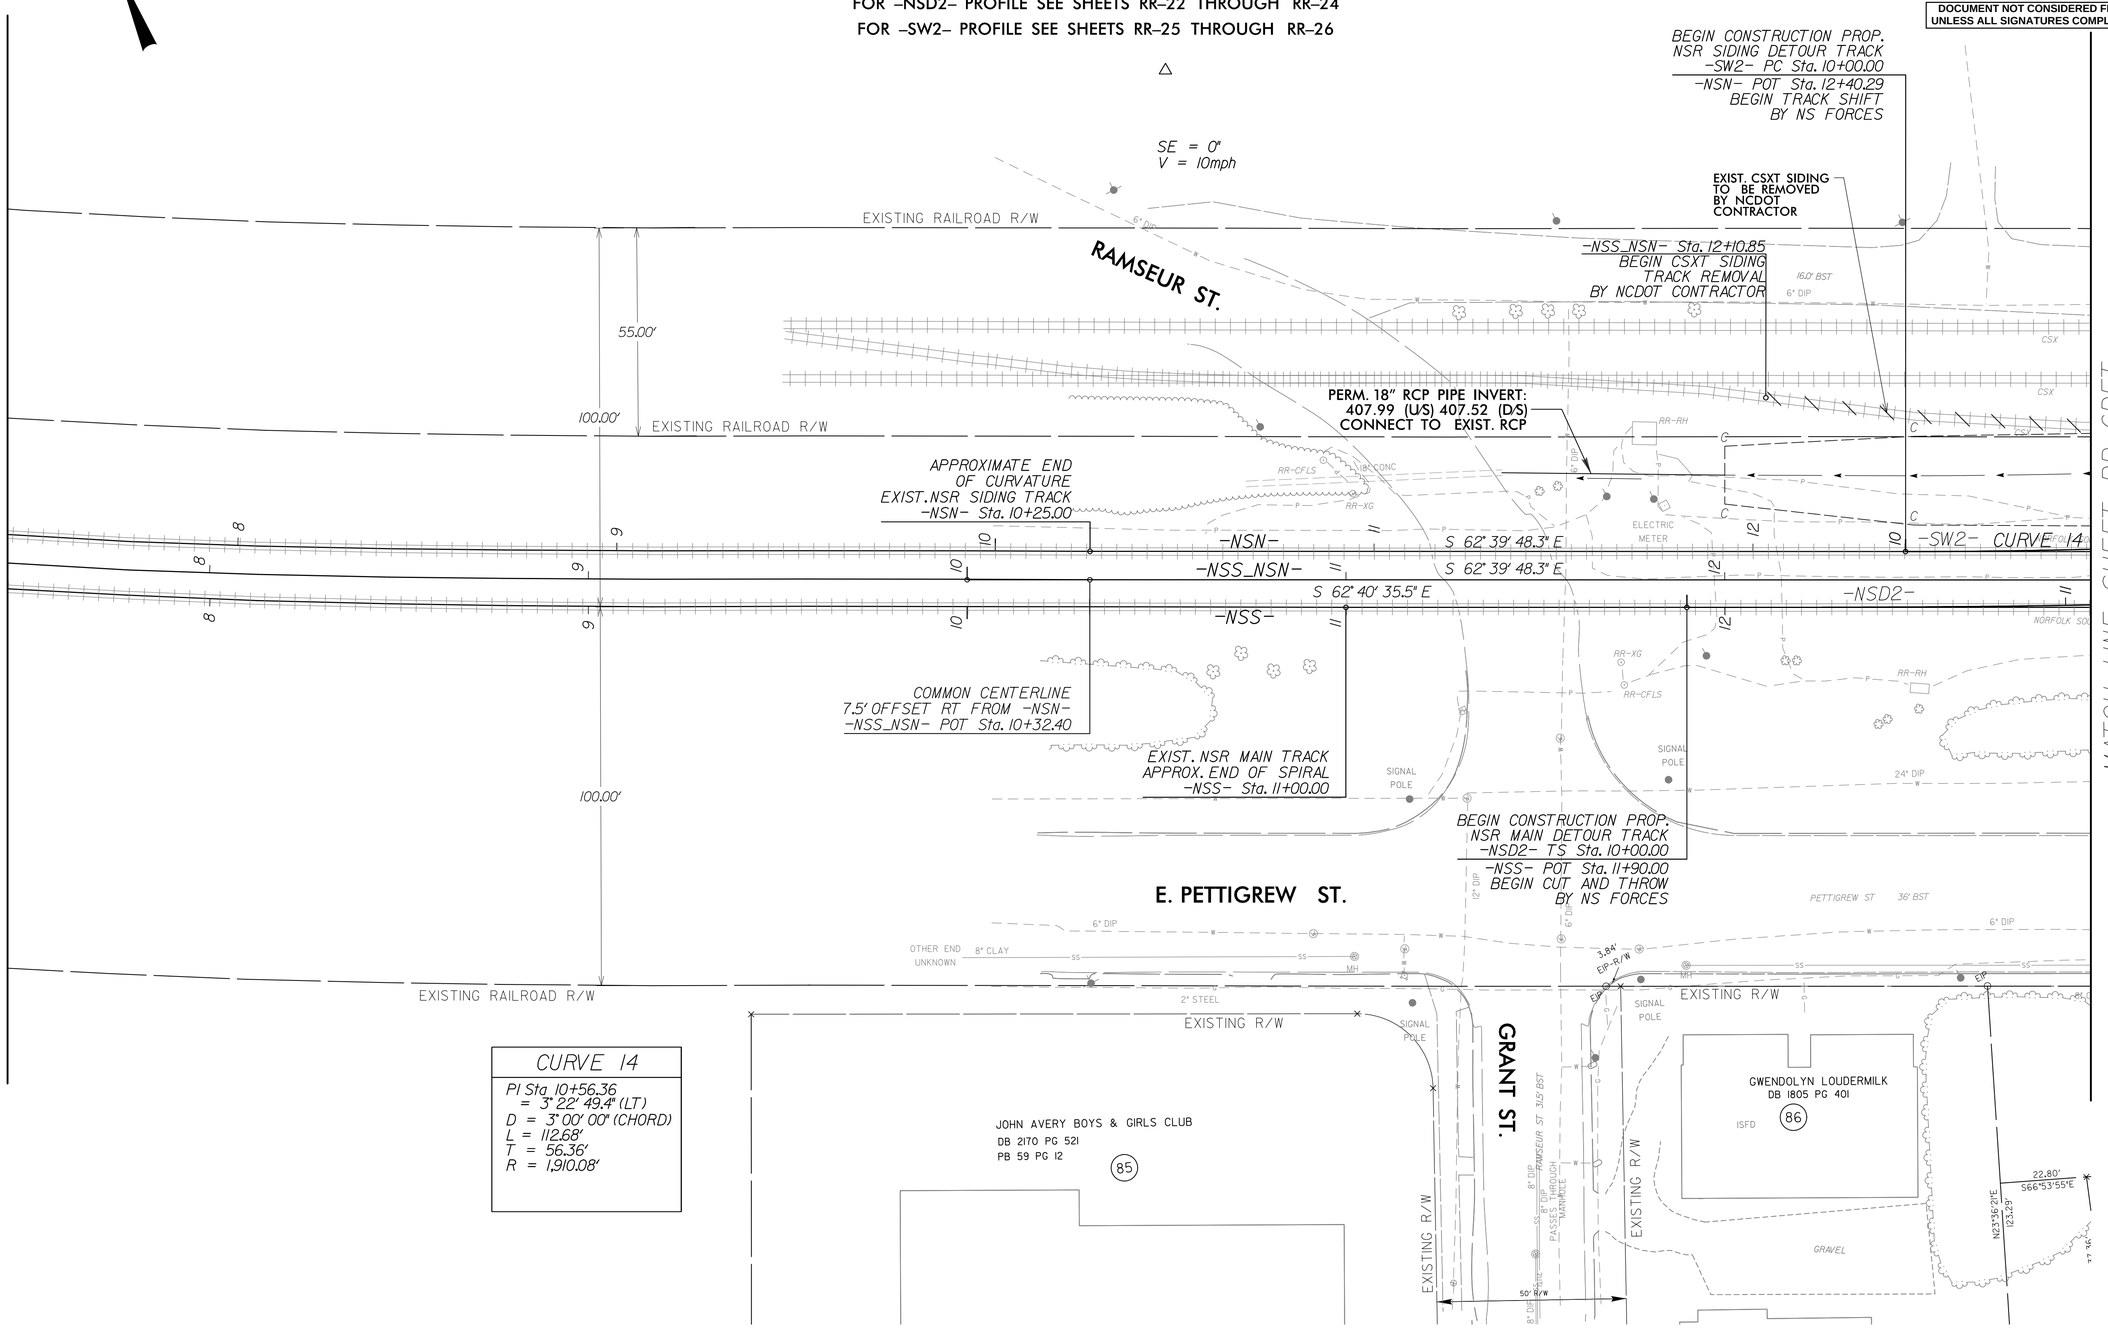

CURVE 14
PI Sta 10+56.36
= 3° 22' 49.4" (LT)
D = 3° 00' 00" (CHORD)
L = 112.68'
T = 56.36'
R = 1,910.08'

2/6/2016
E:\projects\25135\station\track\RWA_u3308_rdy_ps_RR-5A.dgn
tedmondson