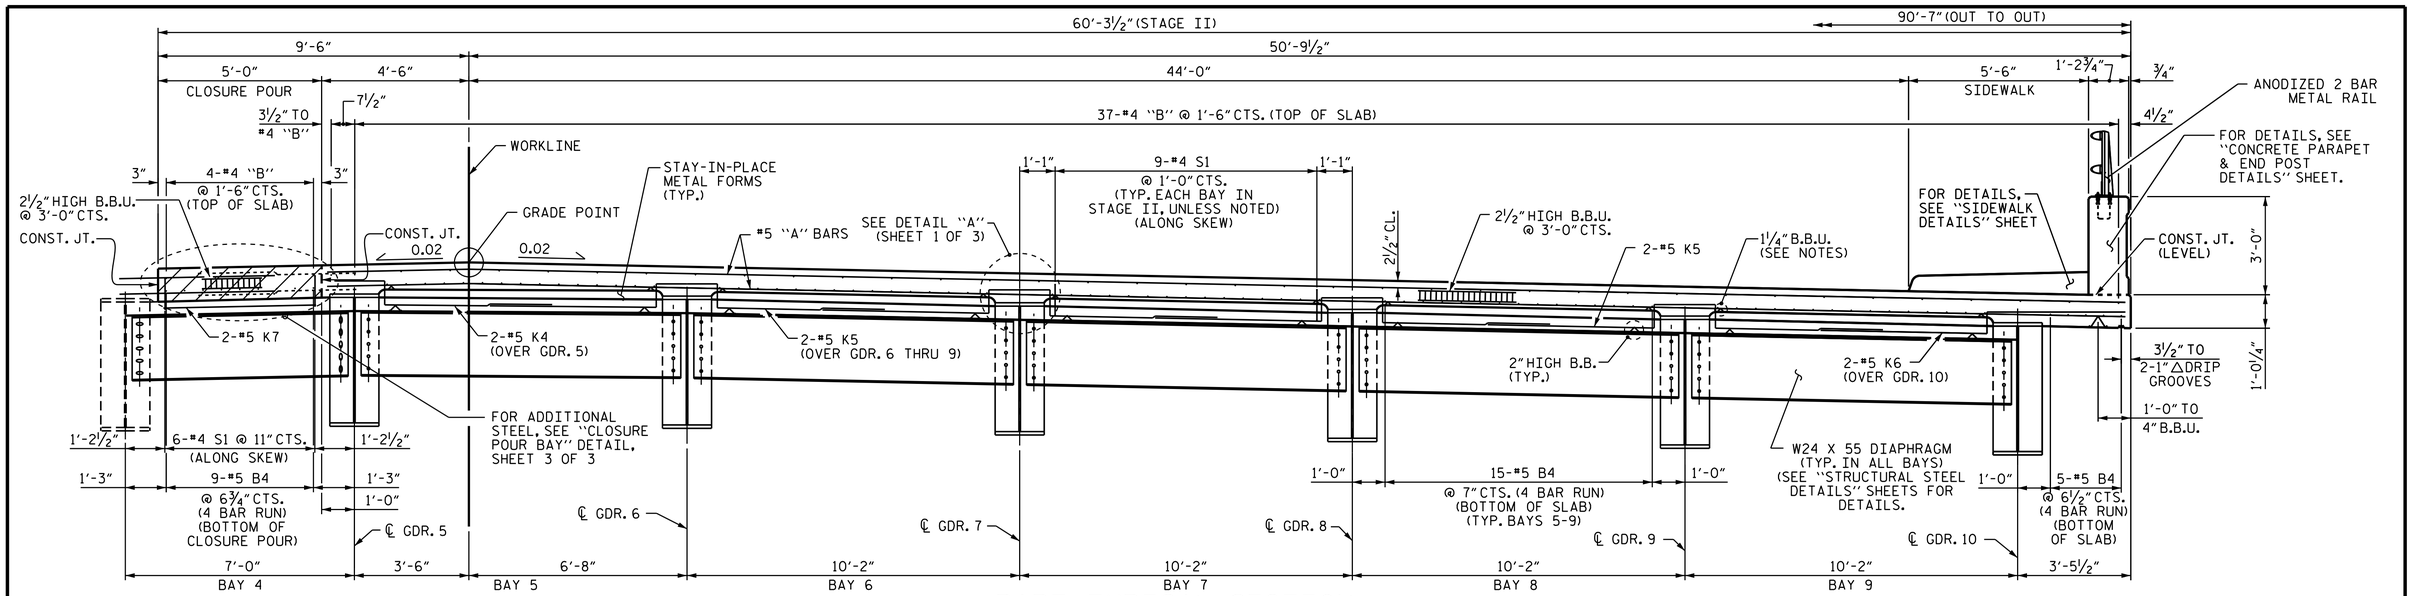

PART TYPICAL SECTION

(SHOWING END BENT DIAPHRAGMS)

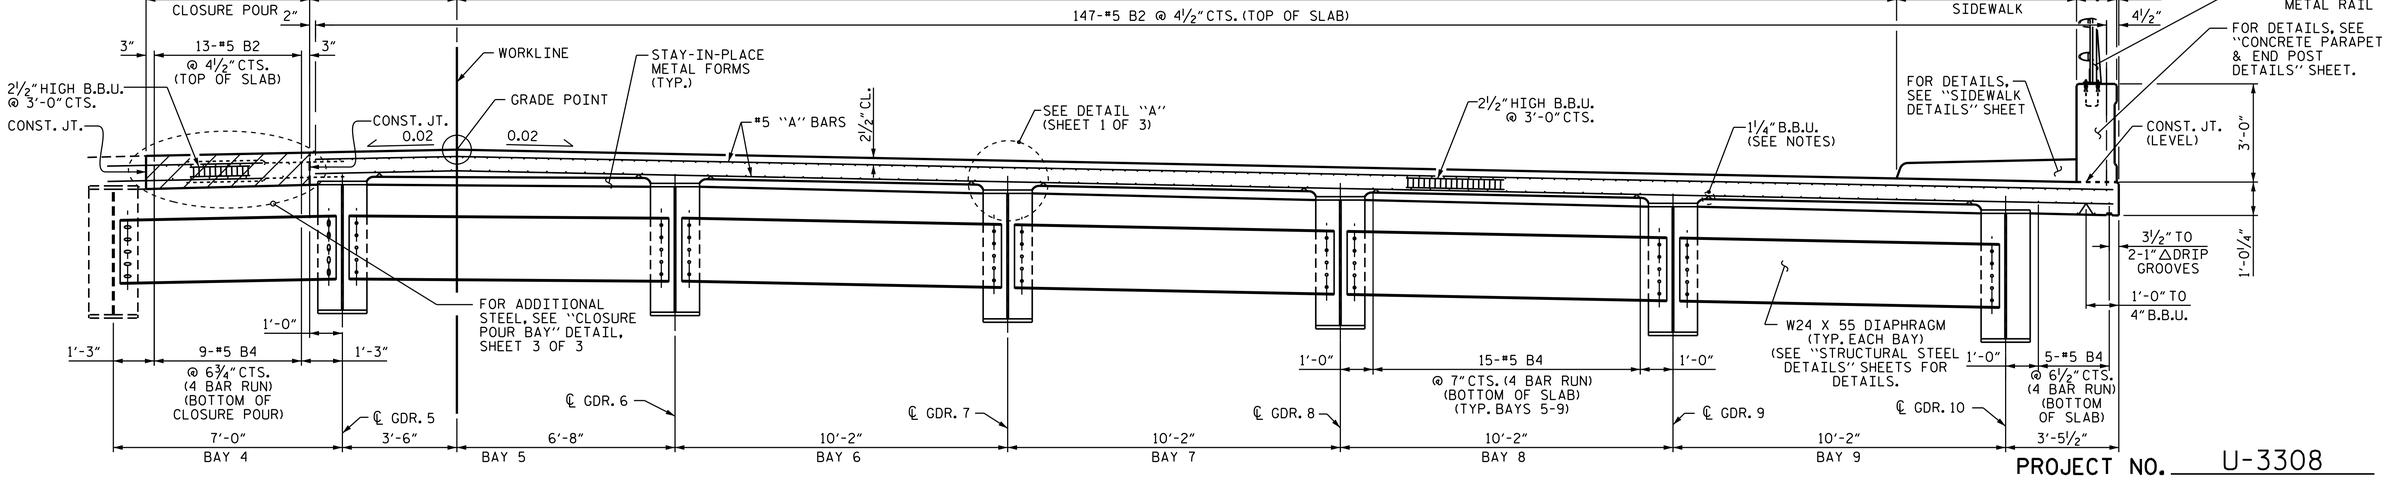

PART TYPICAL SECTION

(SHOWING BENT & INTERMEDIATE DIAPHRAGMS)
FOR DETAILS, SEE "STRUCTURAL STEEL DETAILS" SHEET 2 OF 3.
SEE FRAMING PLAN FOR LOCATION.
TYPICAL FOR EACH INTERMEDIATE DIAPHRAGM EXCEPT IN CLOSURE POUR.

PROJECT NO. U-3308

DURHAM COUNTY

STATION: 16+42.70-LALT-

SHEET 2 OF 3

STATE OF NORTH CAROLINA
DEPARTMENT OF TRANSPORTATION
RALEIGH

SUPERSTRUCTURE

TYPICAL SECTION

(STAGE II)

NORTH CAROLINA PROFESSIONAL SEAL 031480 ENGINEER DONALD R. SMITH, JR.

DocuSigned by: Donald R. Smith, Jr
EDC87706174849D...
4/1/2016

DOCUMENT NOT CONSIDERED FINAL UNLESS ALL SIGNATURES COMPLETED

REVISIONS						SHEET NO.
NO.	BY:	DATE:	NO.	BY:	DATE:	S1-8
1			3			TOTAL SHEETS
2			4			47

DRAWN BY : P.S. ADKINS DATE : 5/28/14
CHECKED BY : J.D. HAWK DATE : 9/5/14
DESIGN ENGINEER OF RECORD: D.R. SMITH DATE : 11/22/14

22-MAR-2016 10:35
R:\Structures\Plans\str1\U3308_sd_TS_01.dgn
jdhawk

STR. #1