DocuSign Envelope ID: C11A40A5-6BF3-4584-A419-D82A28F22355

5/14/99

REVISIONS

MATCHLINE -L- STA 41+50 (SEE SHEET 6)

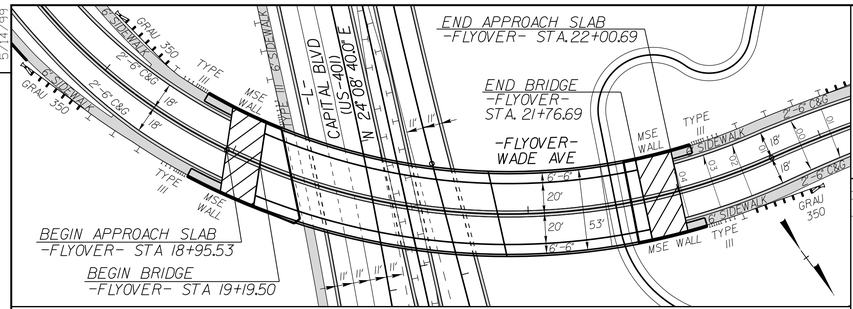

SKETCH SHOWING BRIDGE/PAVEMENT RELATIONSHIP

(23) HENRY J VANPALA
DB 3865 - PG 46
BM 2008 - PG 2034

(24) HOBCO AUTO SALES
DB 14908 - PG 1234
BM 1959 - PG 262

(26) (26A) ESC PROPERTIES OF WAKE COUNTY, LLC
DB 15887 - PG 155
DB 7807 - PG 382
BM 2003 - PG 964

(27) JOYNERS REAL ESTATE HOLDINGS V LLC
DB 15087 - PG 2007
BM 1959 - PG 262

(28) ISABEL HUFMEYER
DB 7807 - PG 382
BM 2003 - PG 964

(29) SUZANNE ABERNETHY
WILLIAM R RUGGLES
DB 13227 - PG 452
BM 1958 - PG 10

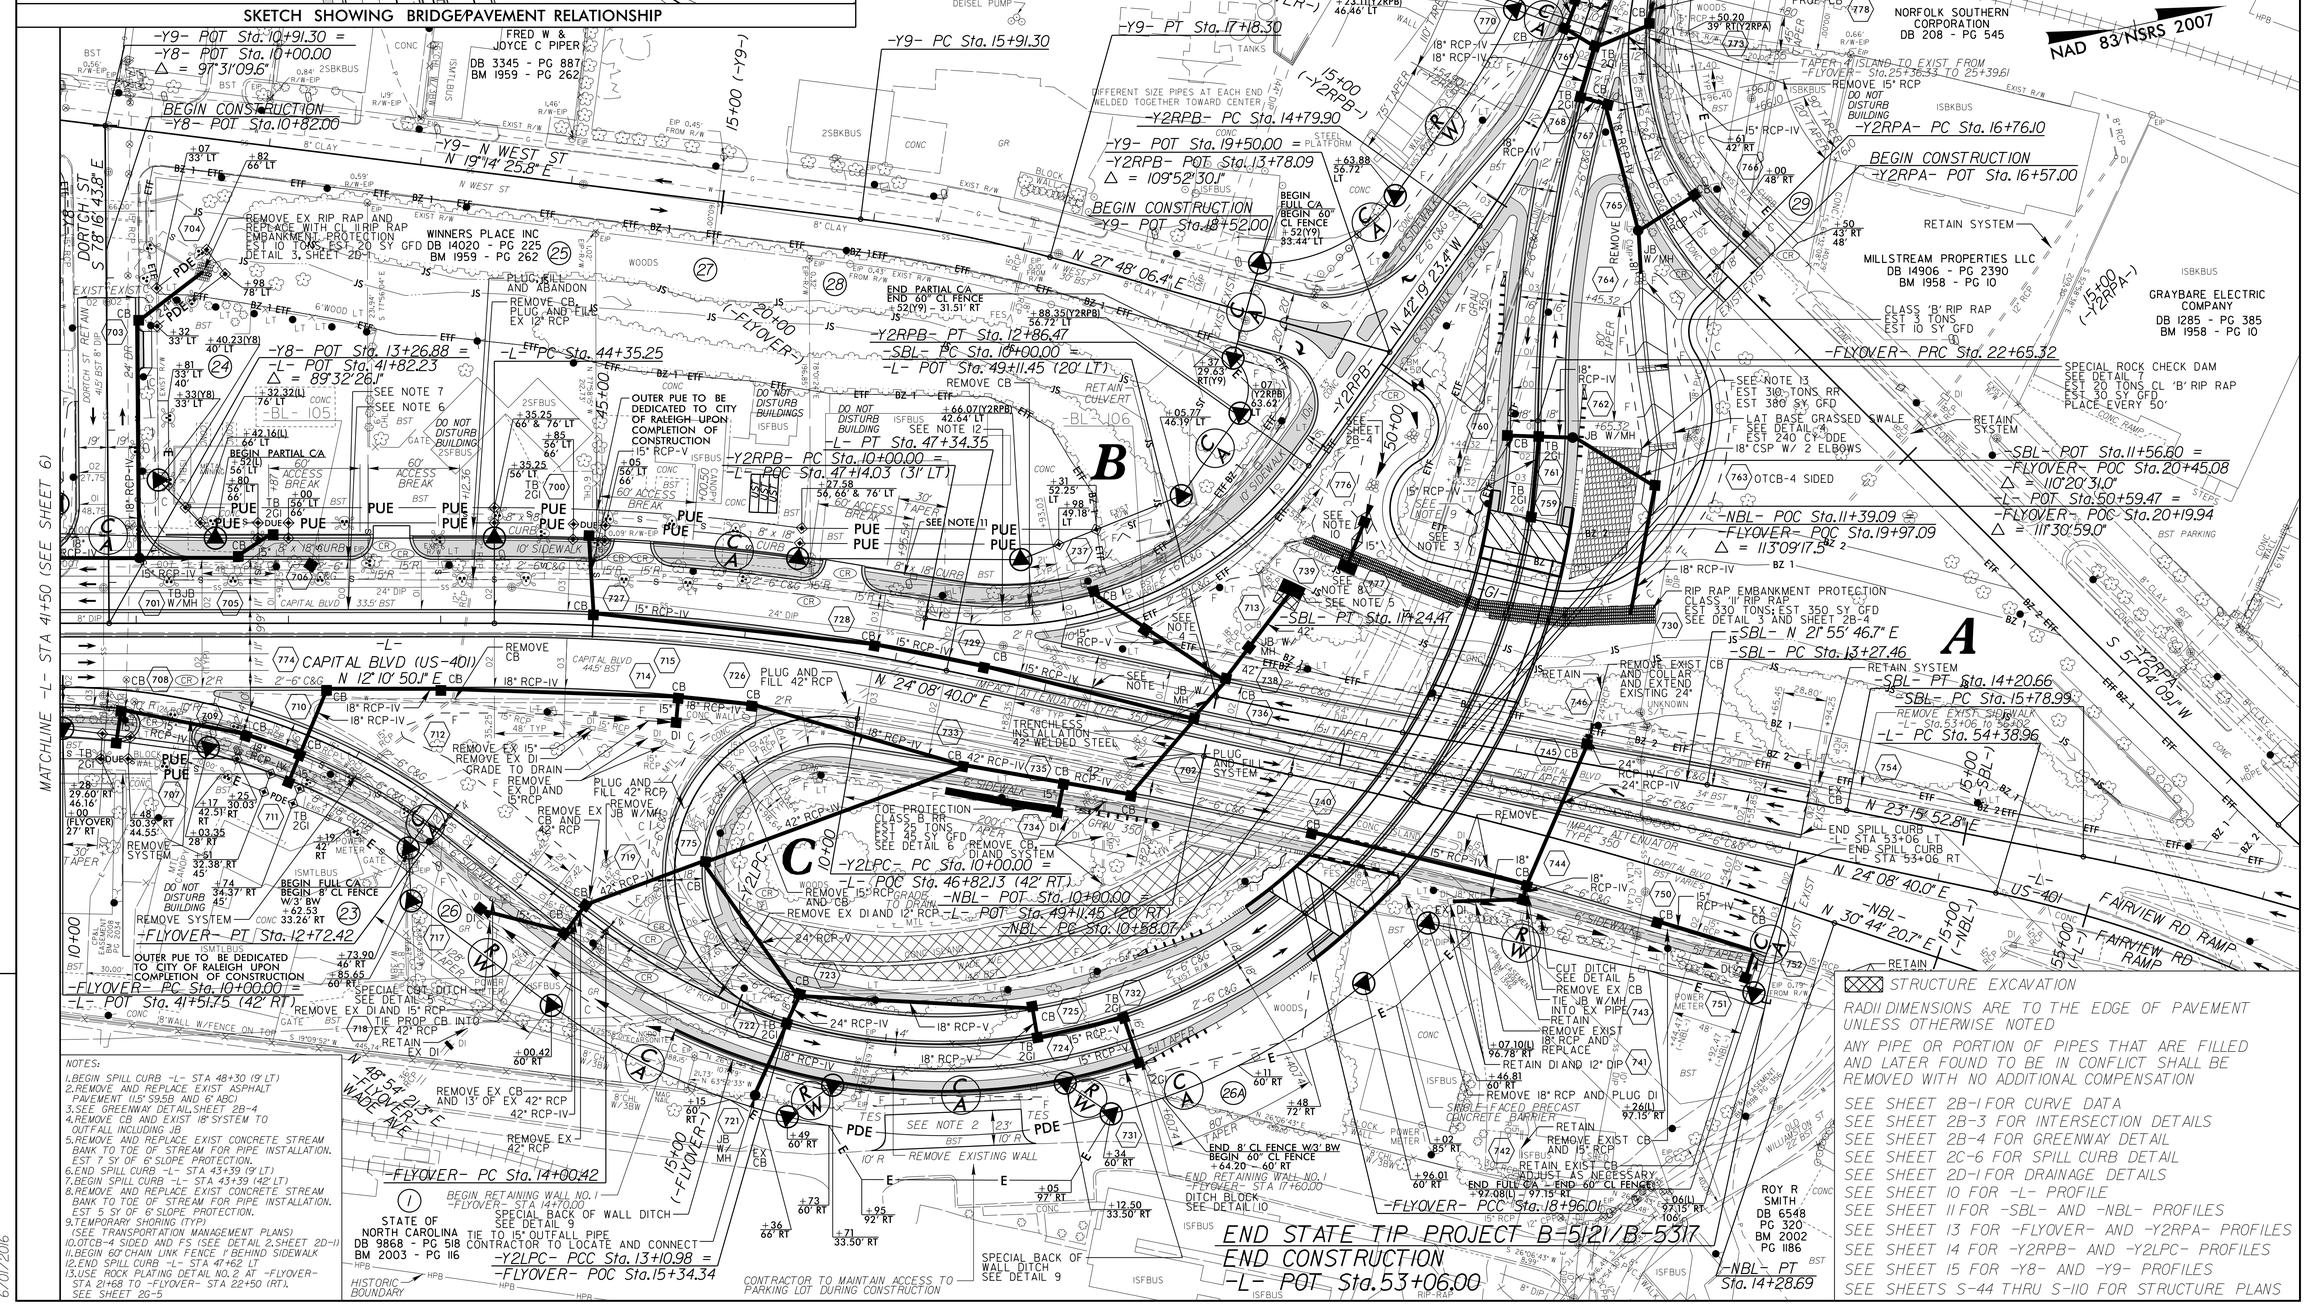

NOTES:
1. BEGIN SPILL CURB -L- STA 48+30 (9' LT)
2. REMOVE AND REPLACE EXIST ASPHALT PAVEMENT (1.5" SY9.5B AND 6" ABC)
3. SEE GREENWAY DETAIL, SHEET 2B-4
4. REMOVE CB AND EXIST 18" SYSTEM TO OUTFALL INCLUDING JB
5. REMOVE AND REPLACE EXIST CONCRETE STREAM BANK TO TOE OF STREAM FOR PIPE INSTALLATION. EST 7 SY OF 6' SLOPE PROTECTION.
6. END SPILL CURB -L- STA 43+39 (9' LT)
7. BEGIN SPILL CURB -L- STA 43+39 (42' LT)
8. REMOVE AND REPLACE EXIST CONCRETE STREAM BANK TO TOE OF STREAM FOR PIPE INSTALLATION. EST 5 SY OF 6' SLOPE PROTECTION.
9. TEMPORARY SHORING (TYP) (SEE TRANSPORTATION MANAGEMENT PLANS)
10. OTCB-4 SIDED AND FS (SEE DETAIL 2, SHEET 2D-1)
11. BEGIN 60' CHAIN LINK FENCE 1' BEHIND SIDEWALK
12. END SPILL CURB -L- STA 47+62 LT
13. USE ROCK PLATING DETAIL NO. 2 AT -FLYOVER- STA 21+68 TO -FLYOVER- STA 22+50 (RT). SEE SHEET 2G-5

6/01/2016

Kimley»Horn ©2016
P.O. BOX 33068 • RALEIGH, N.C. 27636-3068

PROJECT REFERENCE NO.	SHEET NO.
B-5121 / B-5317	7
R/W SHEET NO.	

ROADWAY DESIGN ENGINEER
NORTH CAROLINA PROFESSIONAL ENGINEER SEAL 024436 JEFFREY W. MOORE
Digitally signed by Jeffrey W. Moore
6/1/2016

HYDRAULICS ENGINEER
NORTH CAROLINA PROFESSIONAL ENGINEER SEAL 032615 JASON D. LAWING
Digitally signed by Jason D. Lawing
6/1/2016

DOCUMENT NOT CONSIDERED FINAL UNLESS ALL SIGNATURES COMPLETED